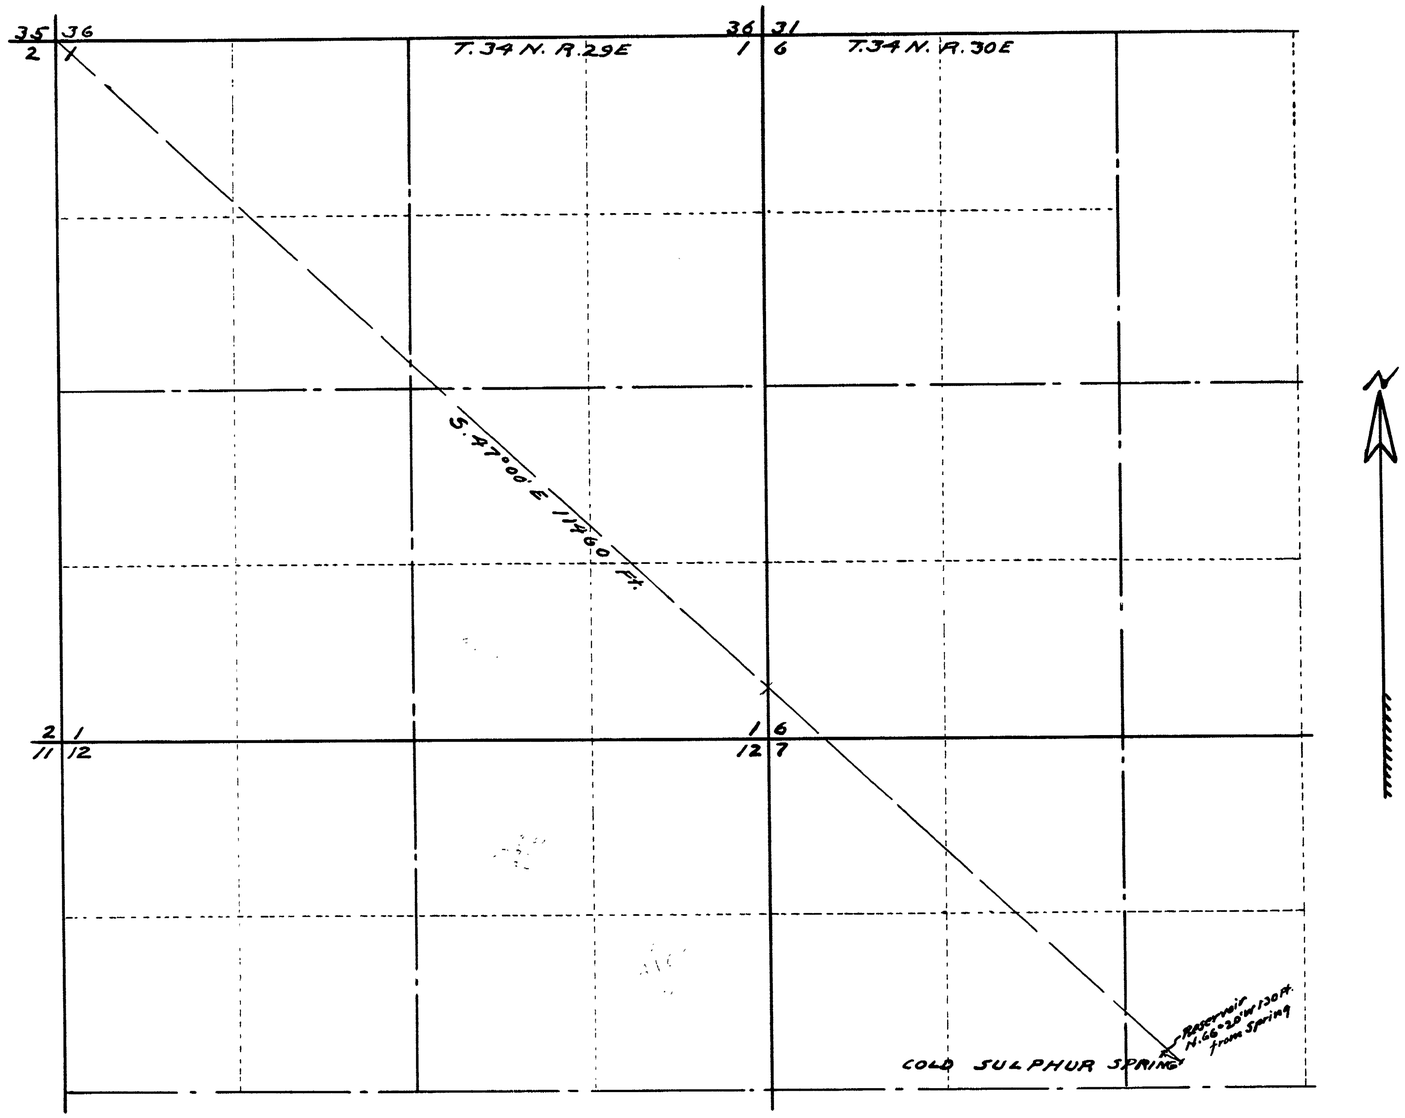

STATE OF NEVADA
County of Humboldt } S.S.

I, A.V. Tallman, being first duly sworn, depose and say that this map, consisting of one sheet, has been correctly drawn to the designated scale from field notes of a survey made by me on the 4th day of Nov. 1951; that it truly and correctly represents the proposed location and extent of the works used to divert water from Cold Sulphur Spring in Pershing County by Peter Etchart Jr. for Stock Watering purposes. That the proposed point of diversion, the approximate location and size of the diverting channel, all reservoirs or basins, the location and names of all other works which will cross or connect with the proposed works, are fully and correctly designated thereon.

A.V. Tallman
State Water Right Surveyor.

Subscribed and sworn to before me this 10th day of December, 1951.
James W. Calhoun
Notary Public in and for Humboldt County, Nevada.

Scale 1 inch = 600 Ft.

0 1 2 3 4 5 10 2000 Ft.

Certificate No. 3965 Issued n/a/ars

FILED
DEC. 11, 1951
STATE ENGINEER'S OFFICE

OFFICE STATE ENGINEER
DEC 11 '51
RECEIVED
ANS

MAP

To Accompany Application To Appropiate Water For Stock Watering.
By Peter Etchart Jr.
From Cold Sulphur Spring

13826 Application No. 13826