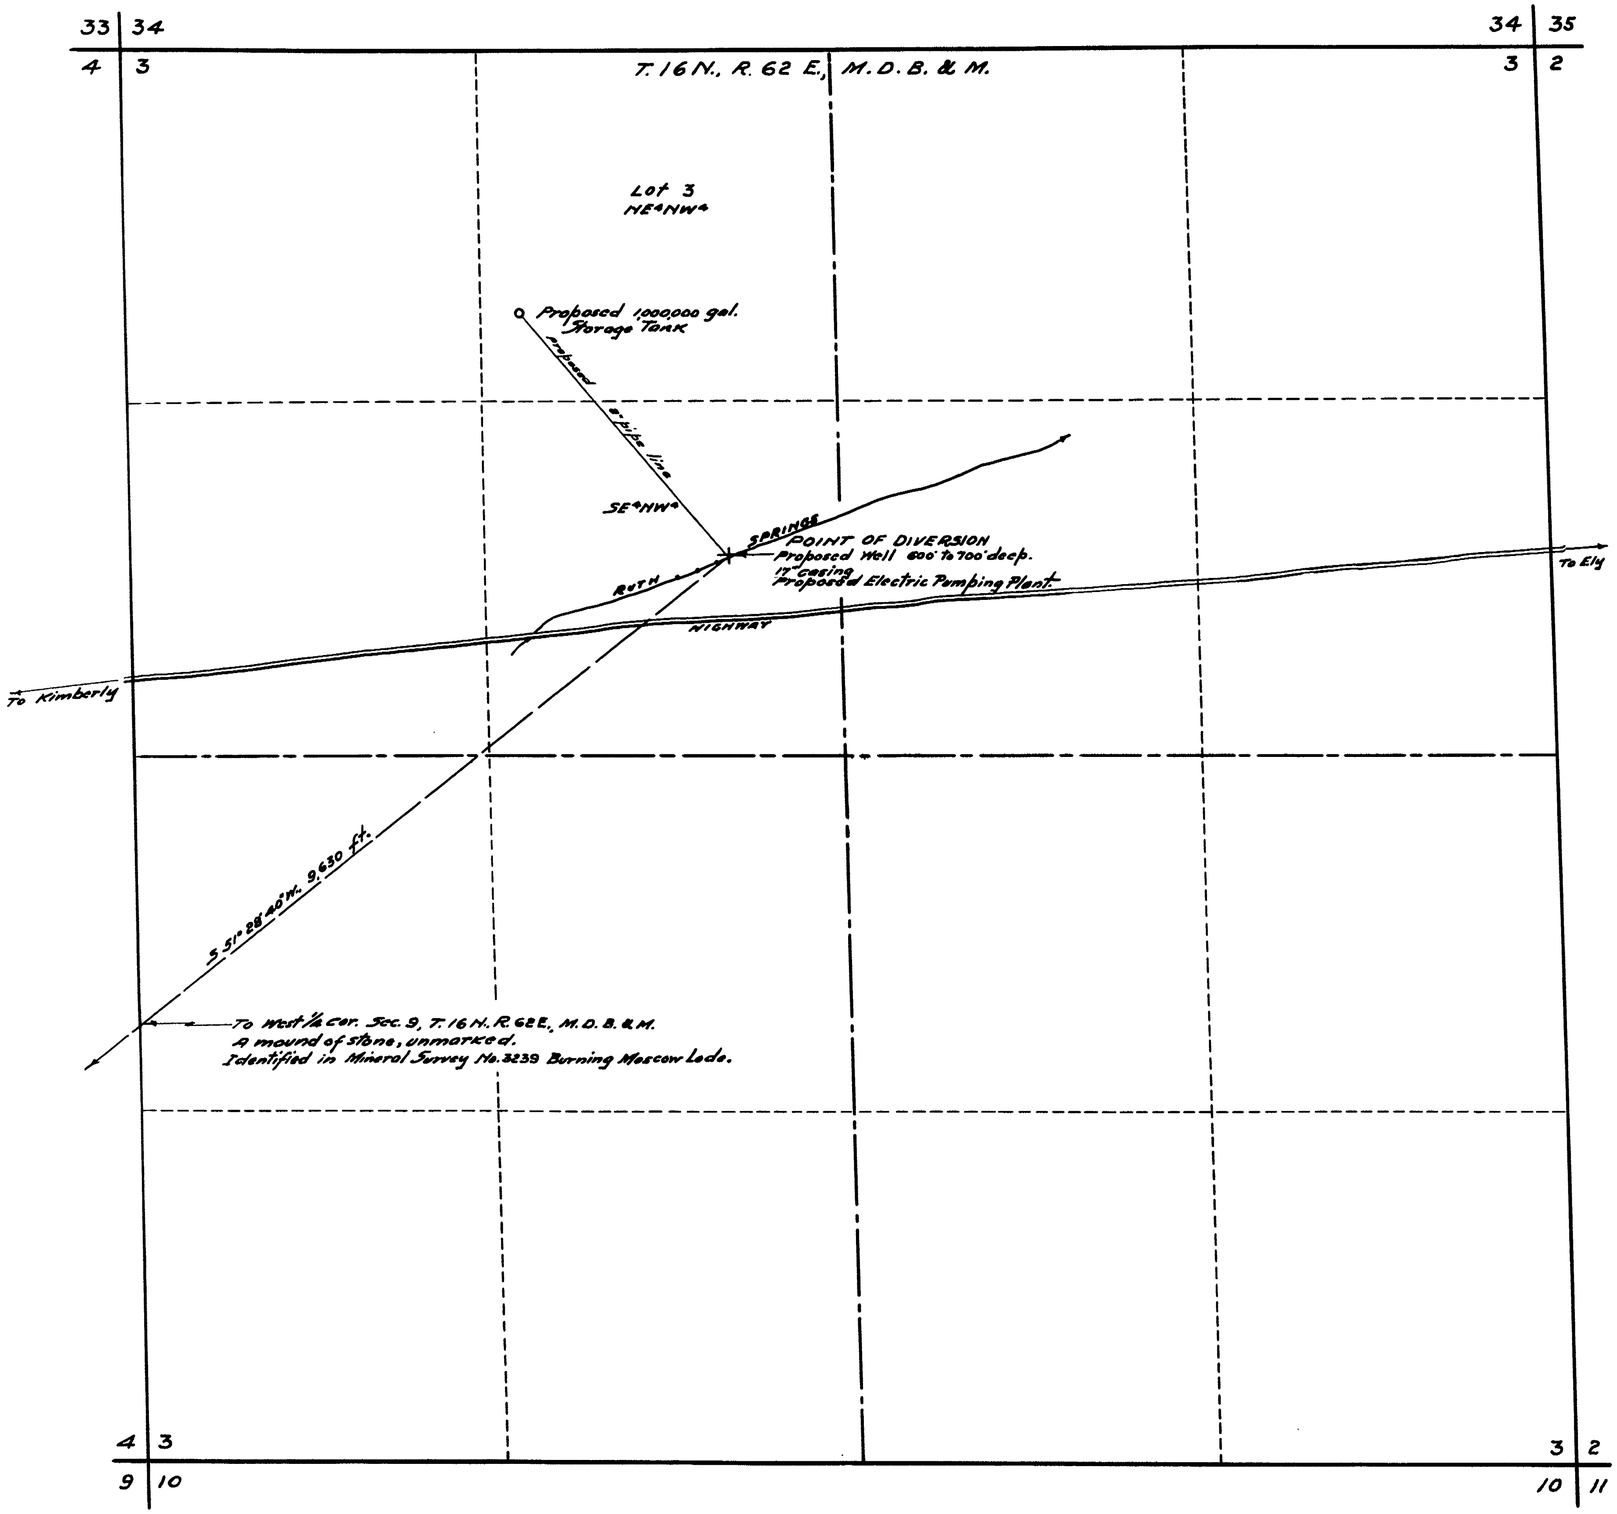

STATE OF NEVADA }
County of White Pine } ss.

I, Robert W. Millard, being first duly sworn, depose and say that this map, consisting of one sheet has been correctly drawn to the designated scale from the field notes of a survey made by me between the 16th and 18th. days of December, 1951; that it truly and correctly represents the location and extent of the proposed works used to divert water from UNDERGROUND SOURCE in White Pine County by the KENNECOTT COPPER CORPORATION for Municipal and domestic purposes. That the proposed point of diversion, the location of the proposed storage tank, the approximate size and capacity of the diverting conduit, and the location and names of all other works or streams which are crossed by or connected with said works, are fully and correctly designated hereon.

Robert W. Millard
State Water Right Surveyor.

Subscribed and sworn to before me this 21st day of December, 1951.

F. W. Millard
Notary Public in and for White Pine County, Nevada.

My commission expires Dec. 22, 1953.

0 500' 1000'
SCALE 1-IN. = 300 FT.

FILED
DEC. 26, 1951
STATE ENGINEER'S OFFICE

DEC 26 51
RECEIVED
ANS.

MAP TO ACCOMPANY APPLICATION
TO APPROPRIATE WATER
FOR MUNICIPAL & DOMESTIC PURPOSES
BY
KENNECOTT COPPER CORPORATION
FROM UNDERGROUND SOURCE

SURVEYED Dec. 17TH., 1951.
BY F.W. MILLARD & SON,
ELY, NEVADA.

13827