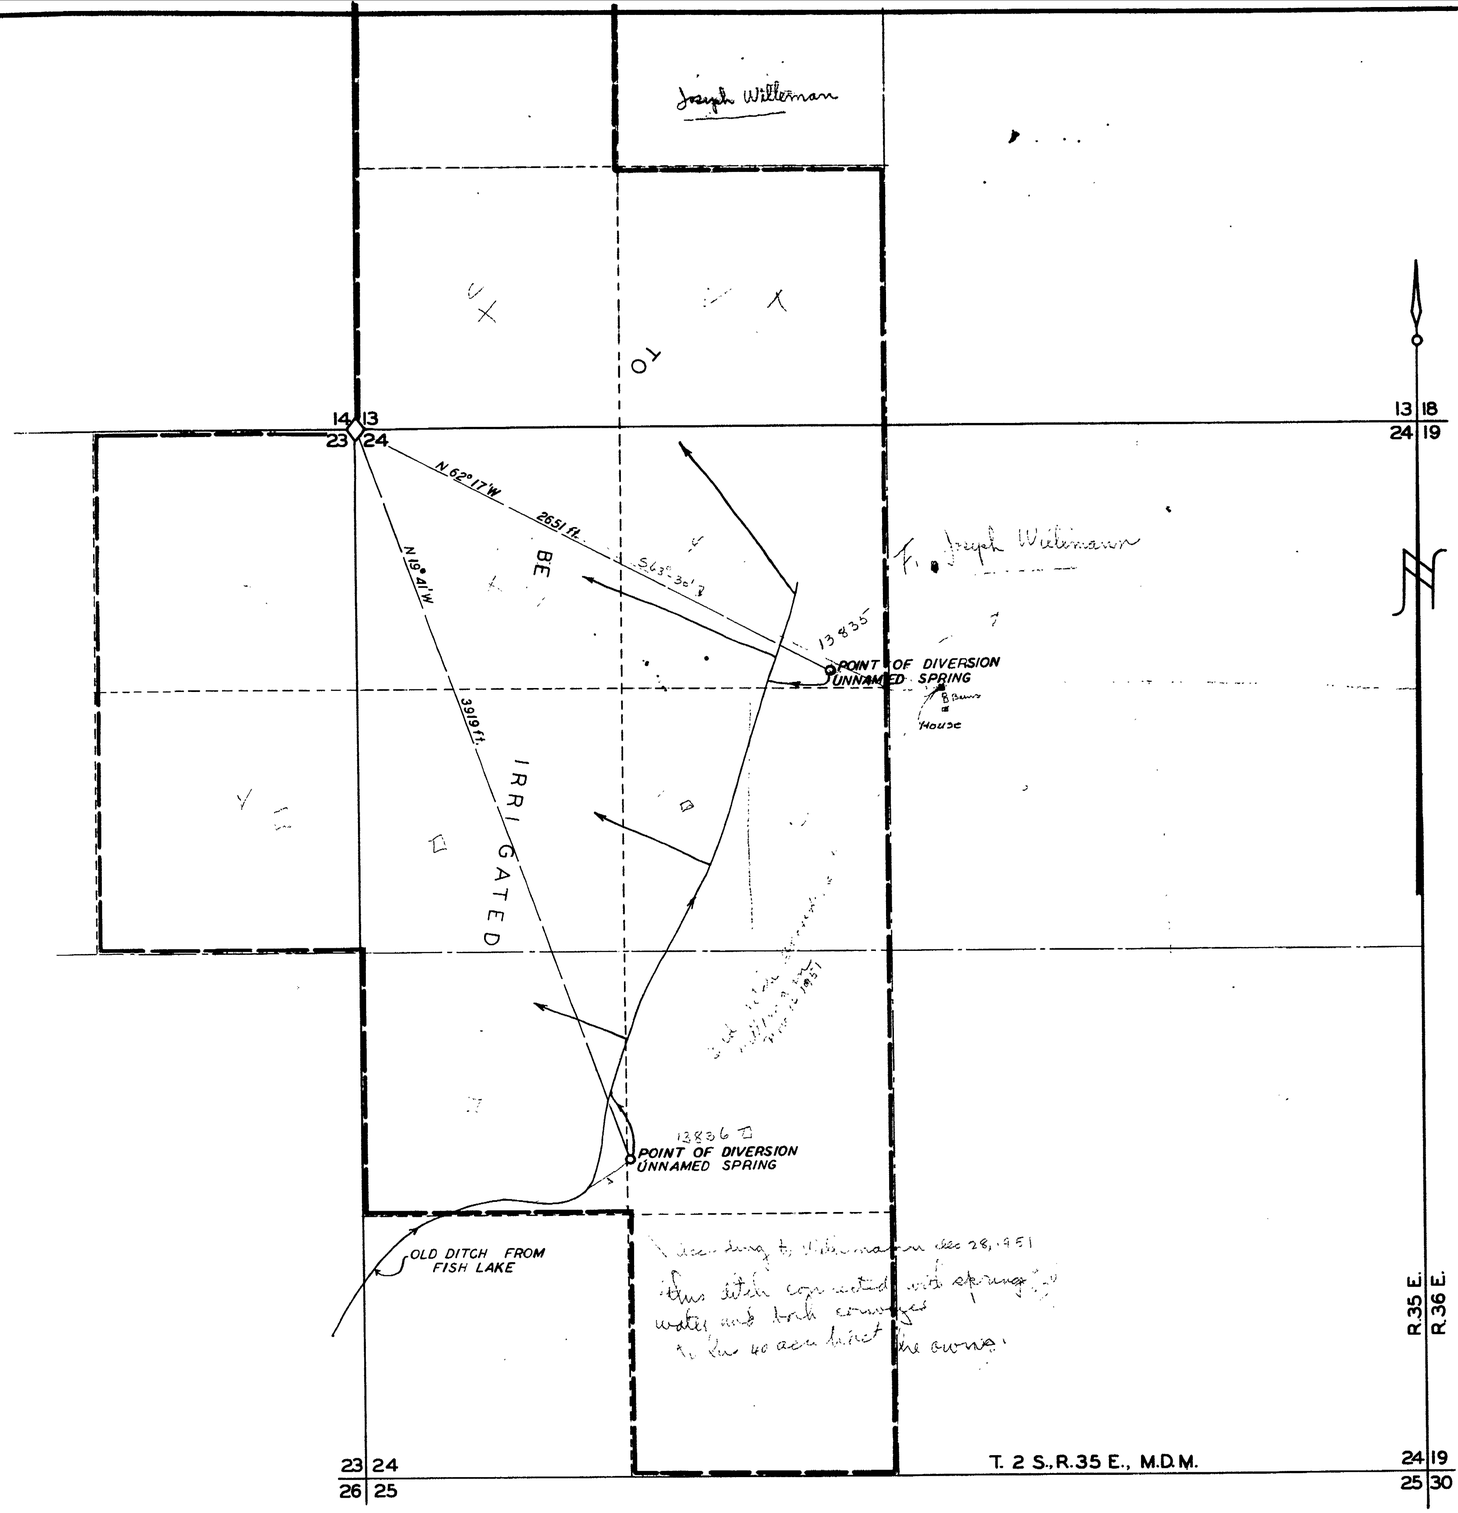

STATE OF NEVADA
COUNTY OF ESMERALDA } S.S.

I, Harry H. Hughes, being first duly sworn, depose and say that this map, consisting of one sheet, has been correctly drawn to the designated scale from field notes of a survey made by me between the 15th and 27th days of Aug. ,1951; that it truly and correctly represents the proposed location and extent of the works used to divert water from unnamed springs, in Esmeralda County, by Peter Fabbi, for irrigation purposes. That the proposed point of diversion, the approximate location and size of the diverting channel, all reservoirs or basins, the location and names of all other works which will cross or connect with the proposed works, and the boundary of all lands, showing by 40-acre subdivisions the areas proposed to be irrigated, are fully and correctly designated thereon.

Harry H. Hughes
STATE WATER RIGHT SURVEYOR

SUBSCRIBED AND SWORN TO BEFORE ME

THIS 28 DAY OF Aug. 1951.

Bertha Manture
NOTARY PUBLIC IN AND FOR ESMERALDA COUNTY NEVADA

SCALE 1 in = 400 ft.

0 400 800 1200 1600

FILED
SEPT. 14, 1951
STATE ENGINEER'S OFFICE

OFFICE STATE ENGINEER
SEP 14 '51
RECEIVED
ANS.

MAP TO ACCOMPANY
APPLICATIONS TO APPROPRIATE WATER
FOR
IRRIGATION
BY
PETER FABBI
FROM
UNNAMED SPRINGS

13835–13836