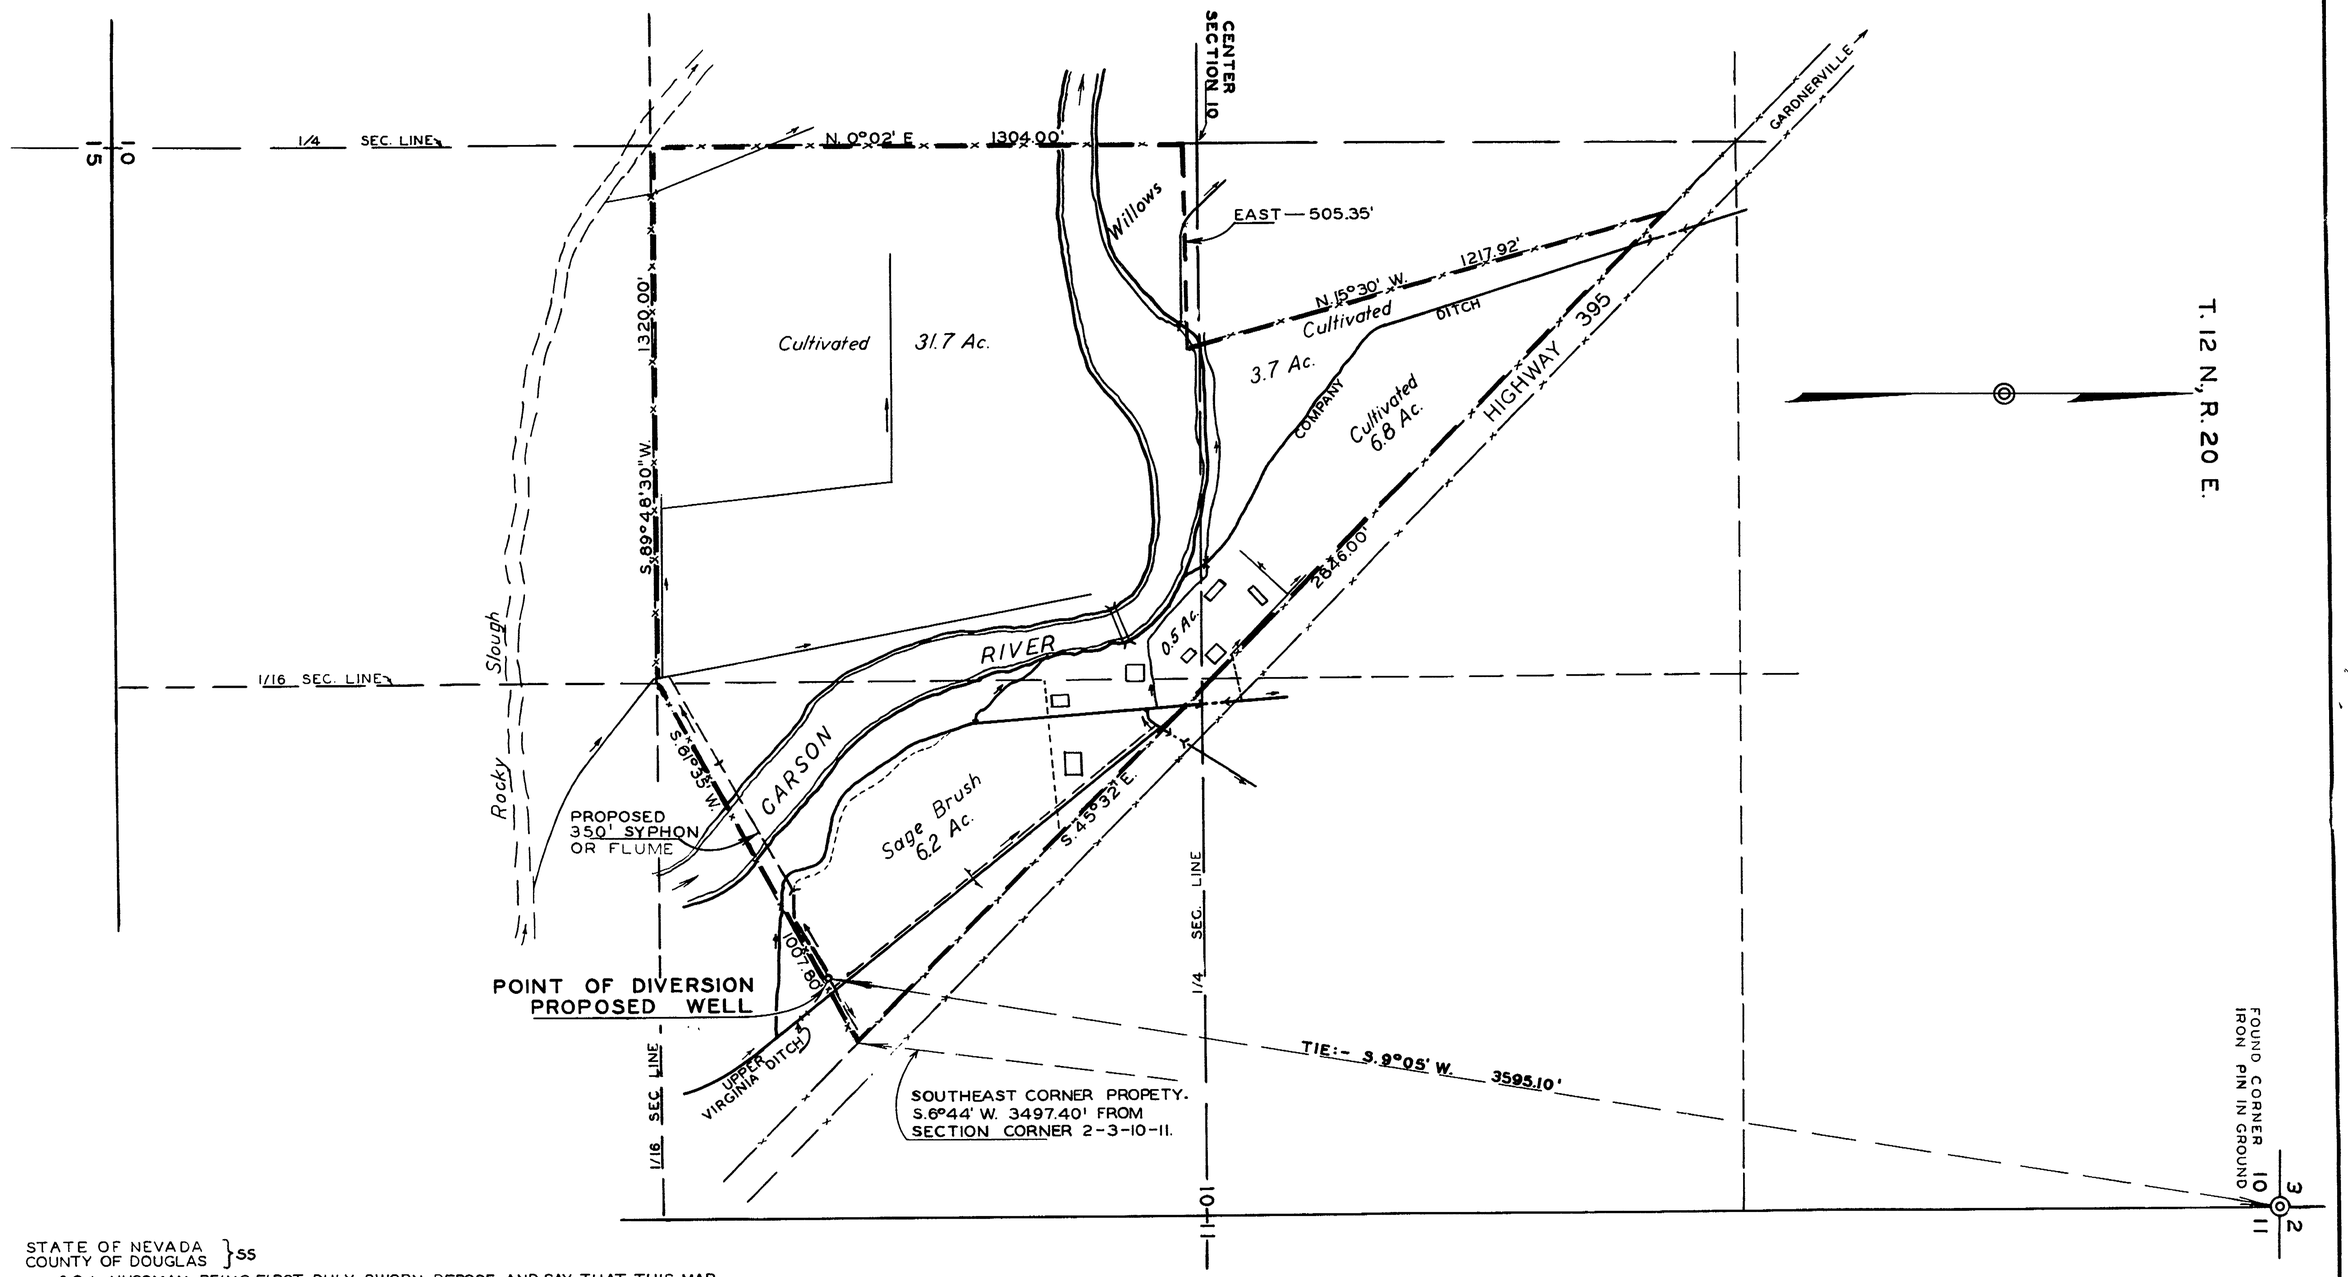


STATE OF NEVADA }SS
COUNTY OF DOUGLAS }

I O. L. HUSSMAN, BEING FIRST DULY SWORN, DEPOSE AND SAY THAT THIS MAP, CONSISTING OF ONE SHEET, HAS BEEN CORRECTLY DRAWN TO THE DESIGNATED SCALE FROM FIELD NOTES OF A SURVEY MADE BY ME DURING THE MONTH OF OCTOBER, 1951; THAT IT TRULY AND CORRECTLY REPRESENTS THE LOCATION AND EXTENT OF THE PROPOSED WORKS USED TO DIVERT WATER FROM A WELL IN DOUGLAS COUNTY, BY PHIL S. AND ELVA B. McADAM FOR IRRIGATION PURPOSES. THAT THE PROPOSED POINT OF DIVERSION, THE APPROXIMATE LOCATION AND SIZE OF THE DIVERTING CHANNEL, THE LOCATION AND NAMES OF ALL OTHER WORKS WHICH WILL CROSS OR CONNECT WITH THE PROPOSED WORKS, AND THE BOUNDARY OF ALL LANDS, SHOWING BY 40-ACRE SUBDIVISIONS THE AREAS PROPOSED TO BE IRRIGATED, ARE FULLY AND CORRECTLY DESIGNATED THEREON.

O. L. Hussman
LISCENSED STATE WATER RIGHT SURVEYOR

SUBSCRIBED AND SWORN TO BEFORE ME THIS 8th DAY OF November, 1951.

Emery Grauke
NOTARY PUBLIC IN AND FOR DOUGLAS COUNTY, NEVADA.

NOTE:- IT IS PROPOSED TO USE THE WATER FROM THE WELL ALSO AS A SUPPLEMENTARY SOURCE OF SUPPLY FOR ALL THE CULTIVATED LANDS SHOWN HEREON.

TOTAL AREA IN PROPERTY = 64.45 ACRES

FILED
Nov. 8, 1951
STATE ENGINEER

OFFICE
STATE ENGINEER
NOV - 8 51

# MAP

TO ACCOMPANY APPLICATION TO APPROPRIATE WATER FOR IRRIGATION PURPOSES FROM

## A WELL

BY

## PHIL S. AND ELVA B. McADAM

SCALE :- 1" = 200'

13838