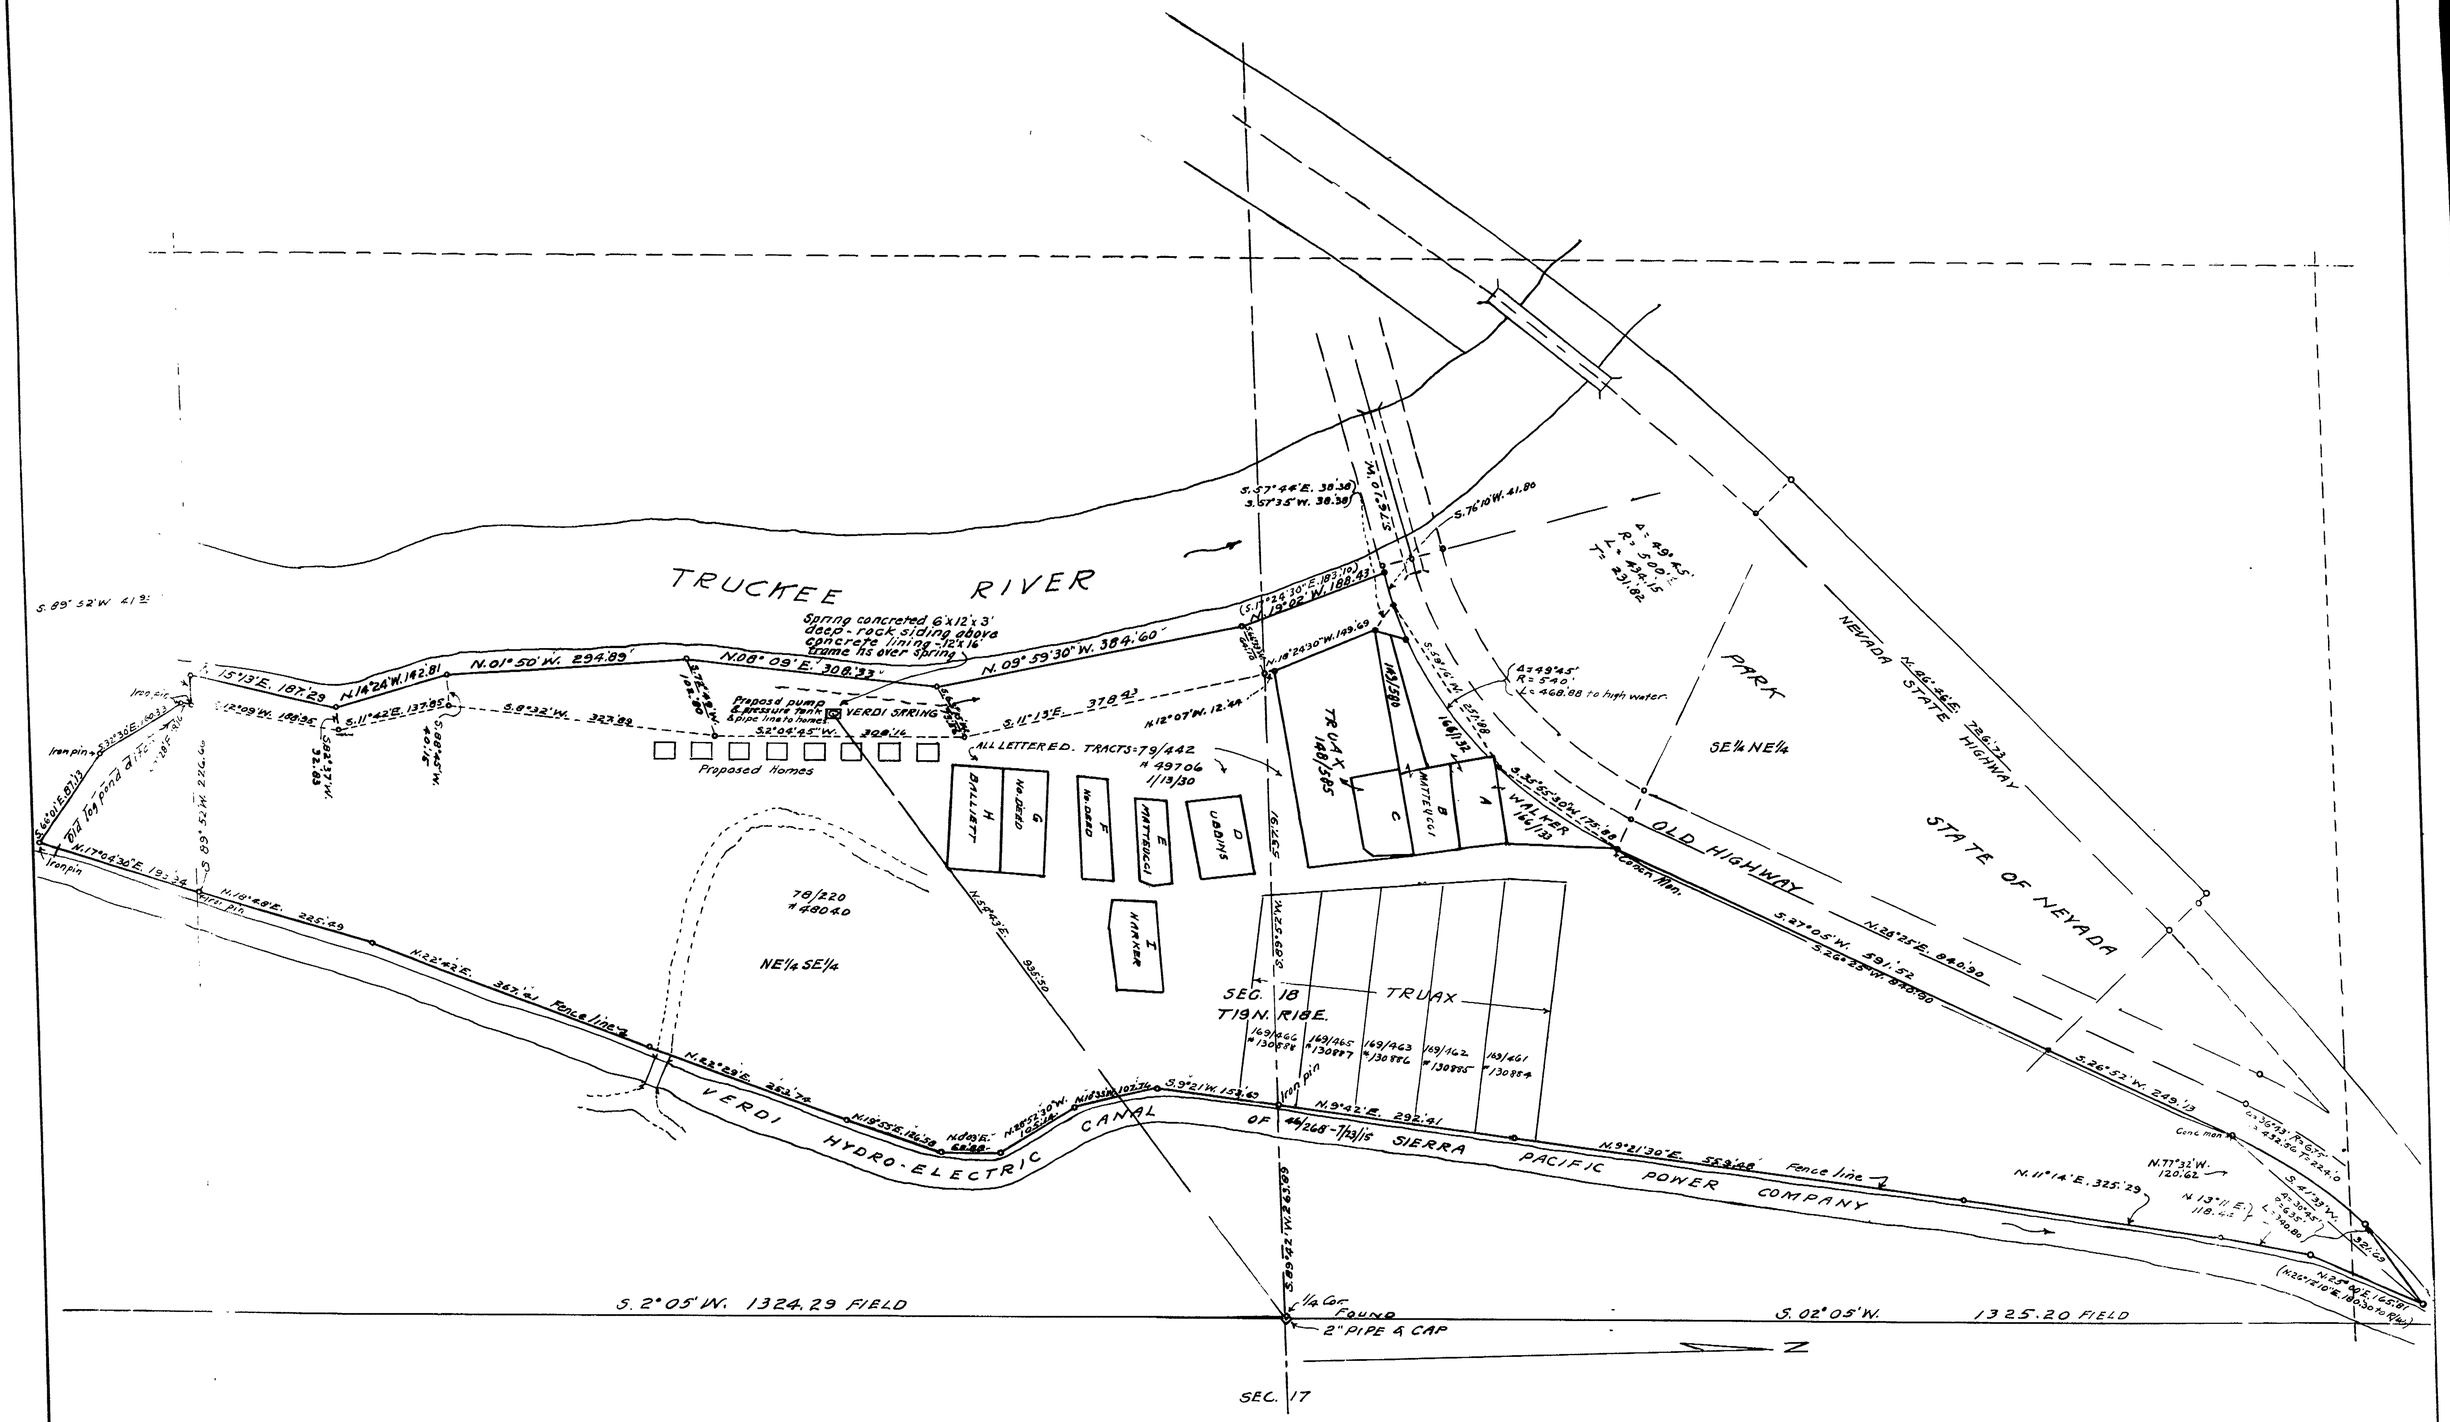

STATE OF NEVADA }
COUNTY OF WASHOE } SS.

I, C.V. Taylor, being first duly sworn, depose and say that this map has been correctly drawn from the field notes of a survey made by me on the 22nd. day of September, 1951; that it truly and correctly represents the location, and extent of the proposed works to divert water from Verdi Spring in Washoe County, Nevada for Domestic and Resort Purpose by John C. Fugitt; that the proposed point of diversion, place of use and the location and names of all other works or streams crossed or connected with said works are fully and correctly shown thereon.

C.V. Taylor.
State Water Right Surveyor.

Subscribed and sworn to before me this 25th. day of September, 1951.

Martha M. Russell
Notary Public in and for Washoe County, Nevada.

FILED
SEPT. 26, 1951
STATE ENGINEER'S OFFICE

RECEIVED
SEP 26 1951
STATE ENGINEER'S OFFICE

MAP TO ACCOMPANY APPLICATION NO. 13843 TO APPRIATE THE WATER OF VERDI SPRING FOR DOMESTIC AND RESORT PURPOSES

BY JOHN C. FUGITT

WASHOE COUNTY, NEVADA.

Taylor and Curran, Engineers, Reno, Nevada.

13843