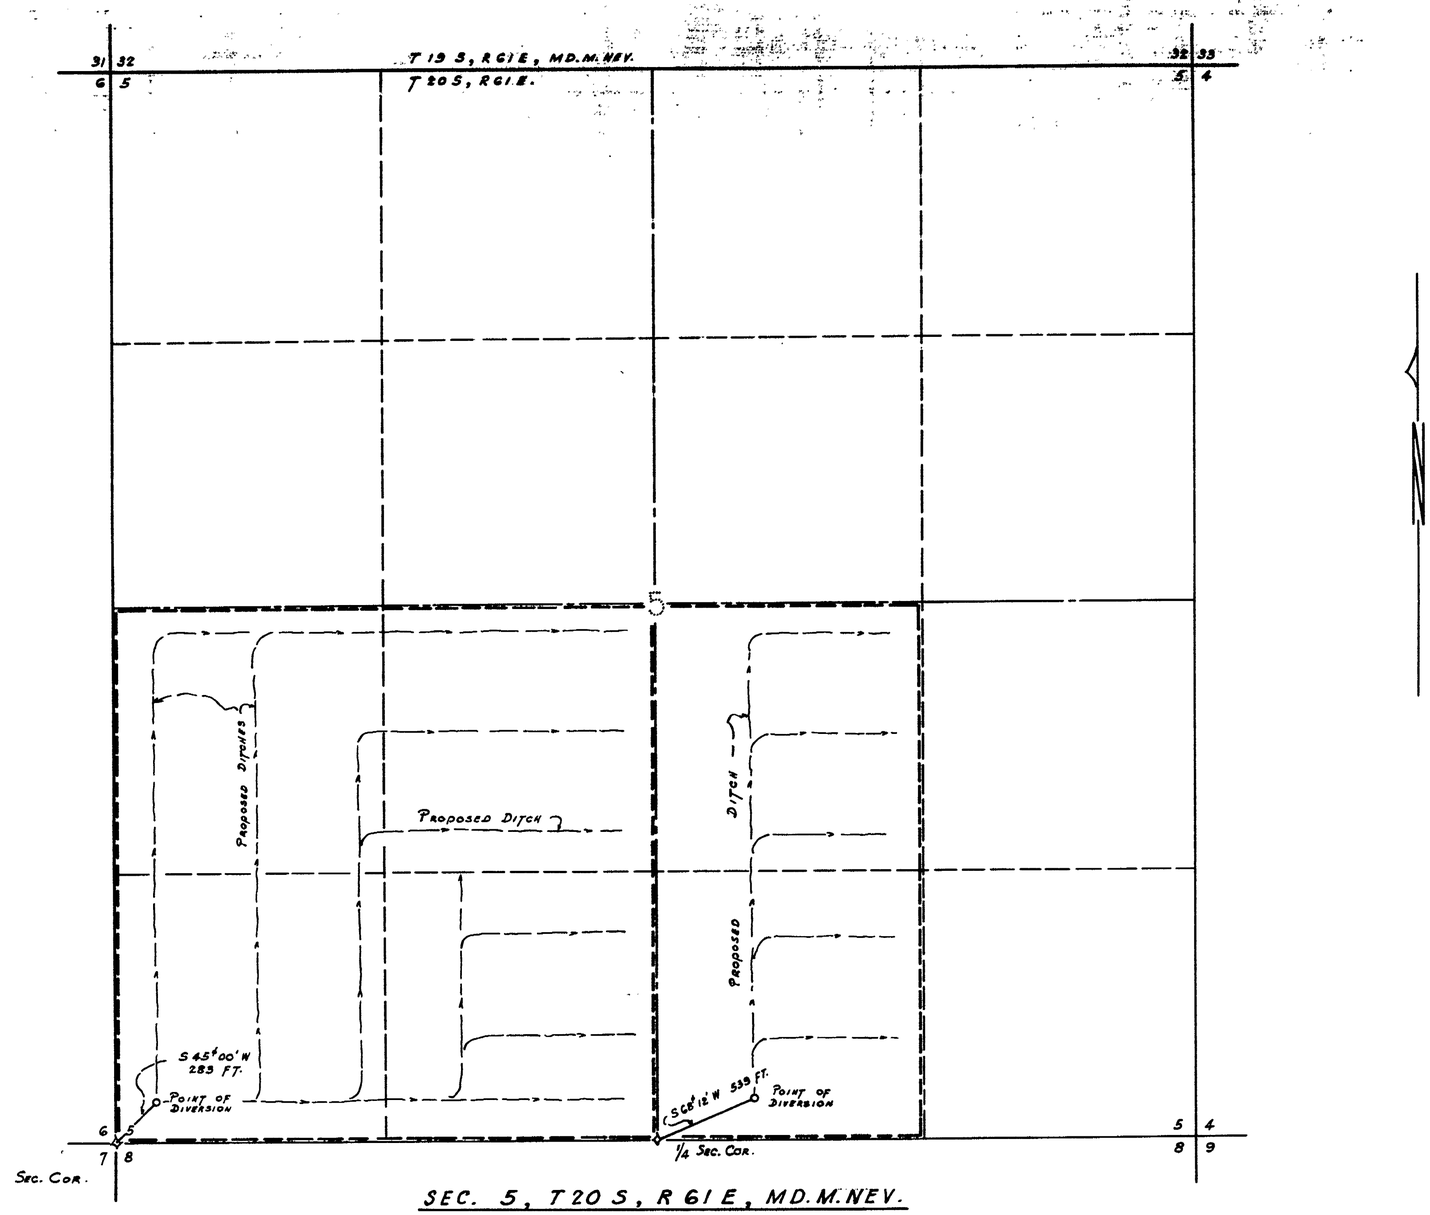

SEC. 5, T 20 S, R 61 E, MD.M.NEV.

STATE OF NEVADA } SS.
COUNTY OF CLARK }

I, JACK ASHER, BEING FIRST DULY SWORN, DEPOSE AND SAY THAT THIS MAP, CONSISTING OF ONE SHEET, HAS BEEN CORRECTLY DRAWN TO THE DESIGNATED SCALE FROM FIELD NOTES OF A SURVEY MADE BY ME WHICH WILL BE COMPLETED ON THE 1ST DAY OF DECEMBER. 1951; THAT IT TRULY AND CORRECTLY REPRESENTS THE PROPOSED LOCATIONS AND EXTENT OF THE WORKS USED TO DIVERT WATER FROM LAS VEGAS ARTESIAN BASIN, IN CLARK COUNTY, NEV. BY: RICHARD E. DANIELSON, JR. FOR IRRIGATION & DOMESTIC PURPOSES. THAT THE PROPOSED POINTS OF DIVERSIONS, THE APPROXIMATE LOCATIONS AND SIZE OF THE DIVERTING CHANNELS, ALL RESERVOIRS OR BASINS, IF ANY, AND THE BOUNDARY OF ALL LANDS, SHOWING BY 40-ACRE SUBDIVISIONS, THE AREAS PROPOSED TO BE IRRIGATED, ARE FULLY AND CORRECTLY DESIGNATED THEREON.

Jack Asher
STATE WATER RIGHT SURVEYOR

SUBSCRIBED AND SWORN TO BEFORE ME THIS 19TH DAY OF SEPTEMBER 1951.

Ruth Ellerwurfrich
NOTARY PUBLIC IN AND FOR CLARK COUNTY, NEVADA.

MY COMMISSION EXPIRES: Oct. 21, 1954

FILED
SEPT. 21, 51
STATE ENGINEER'S OFFICE

OFFICE STATE ENGINEER
SEP 21 '51
RECEIVED
ANS.

0 400 800 1200 1600 2400
SCALE IN FEET

MAP TO ACCOMPANY
APPLICATIONS TO APPROPRIATE WATER
BY
RICHARD E. DANIELSON, JR.
FOR
IRRIGATION & DOMESTIC USE
FROM
LAS VEGAS ARTESIAN BASIN
CLARK COUNTY - NEVADA

JACK ASHER
CIVIL ENGINEER
781 FREMONT ST. LAS VEGAS, NEV.

13846—13847