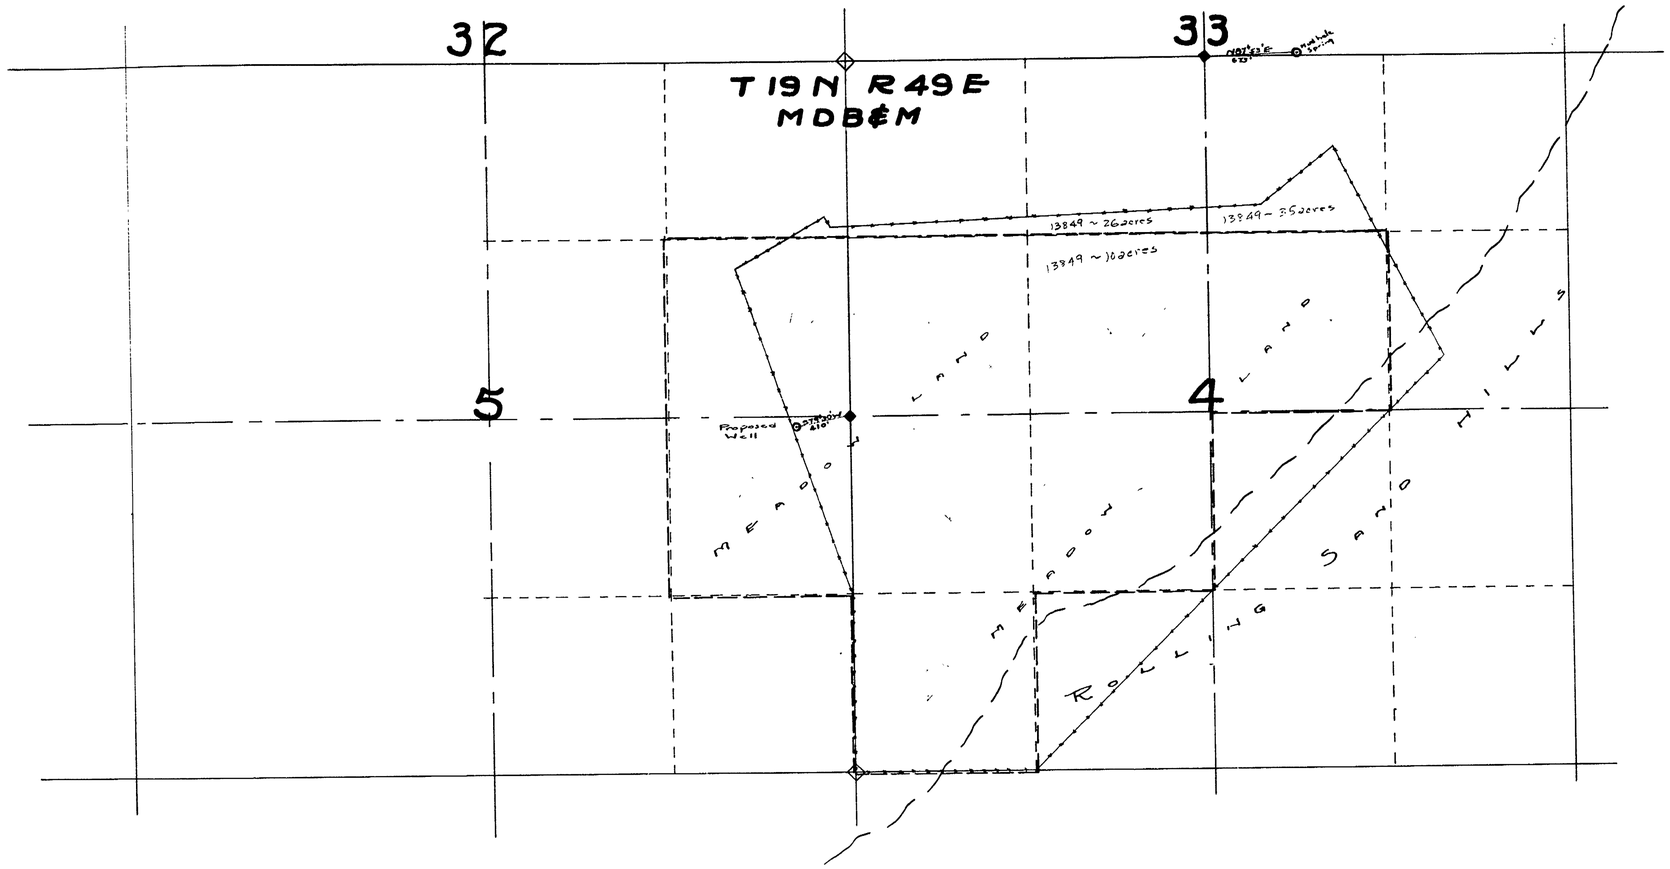


STATE OF NEVADA
COUNTY OF EUREKA } SS

I, M.M. Harcourt, being first duly sworn, depose and say that this map has been correctly drawn to the designated scale from field notes of a survey made by me on Sept. 20, 1951; that it truly and correctly represents the proposed location and extent of works used to divert water from underground source in EUREKA COUNTY by PETER DAMELE for irrigation purposes of the land shown by both boundary and 40 acre subdivisions.

M.M. Harcourt
State Water Right Surveyor

Subscribed and sworn to before me this 1st. day of October, 1951.

Notary Public in and for Eureka County, Nevada.

My Commission Expires 7-14-54

FILED
Oct. 18, 1951
STATE ENGINEER'S OFFICE

OFFICE STATE ENGINEER
OCT 18 51

13849
Certificate No. 4922 Issued Aug 17, 1959

~SCALE~
0 300 600 1200 2400

MAP
TO ACCOMPANY APPLICATION(S) FOR PERMIT TO APPROPRIATE WATER FROM UNDERGROUND SOURCE(S) FOR IRRIGATION AND STOCKWATERING PURPOSES BY PETER DAMELE

13849-13850