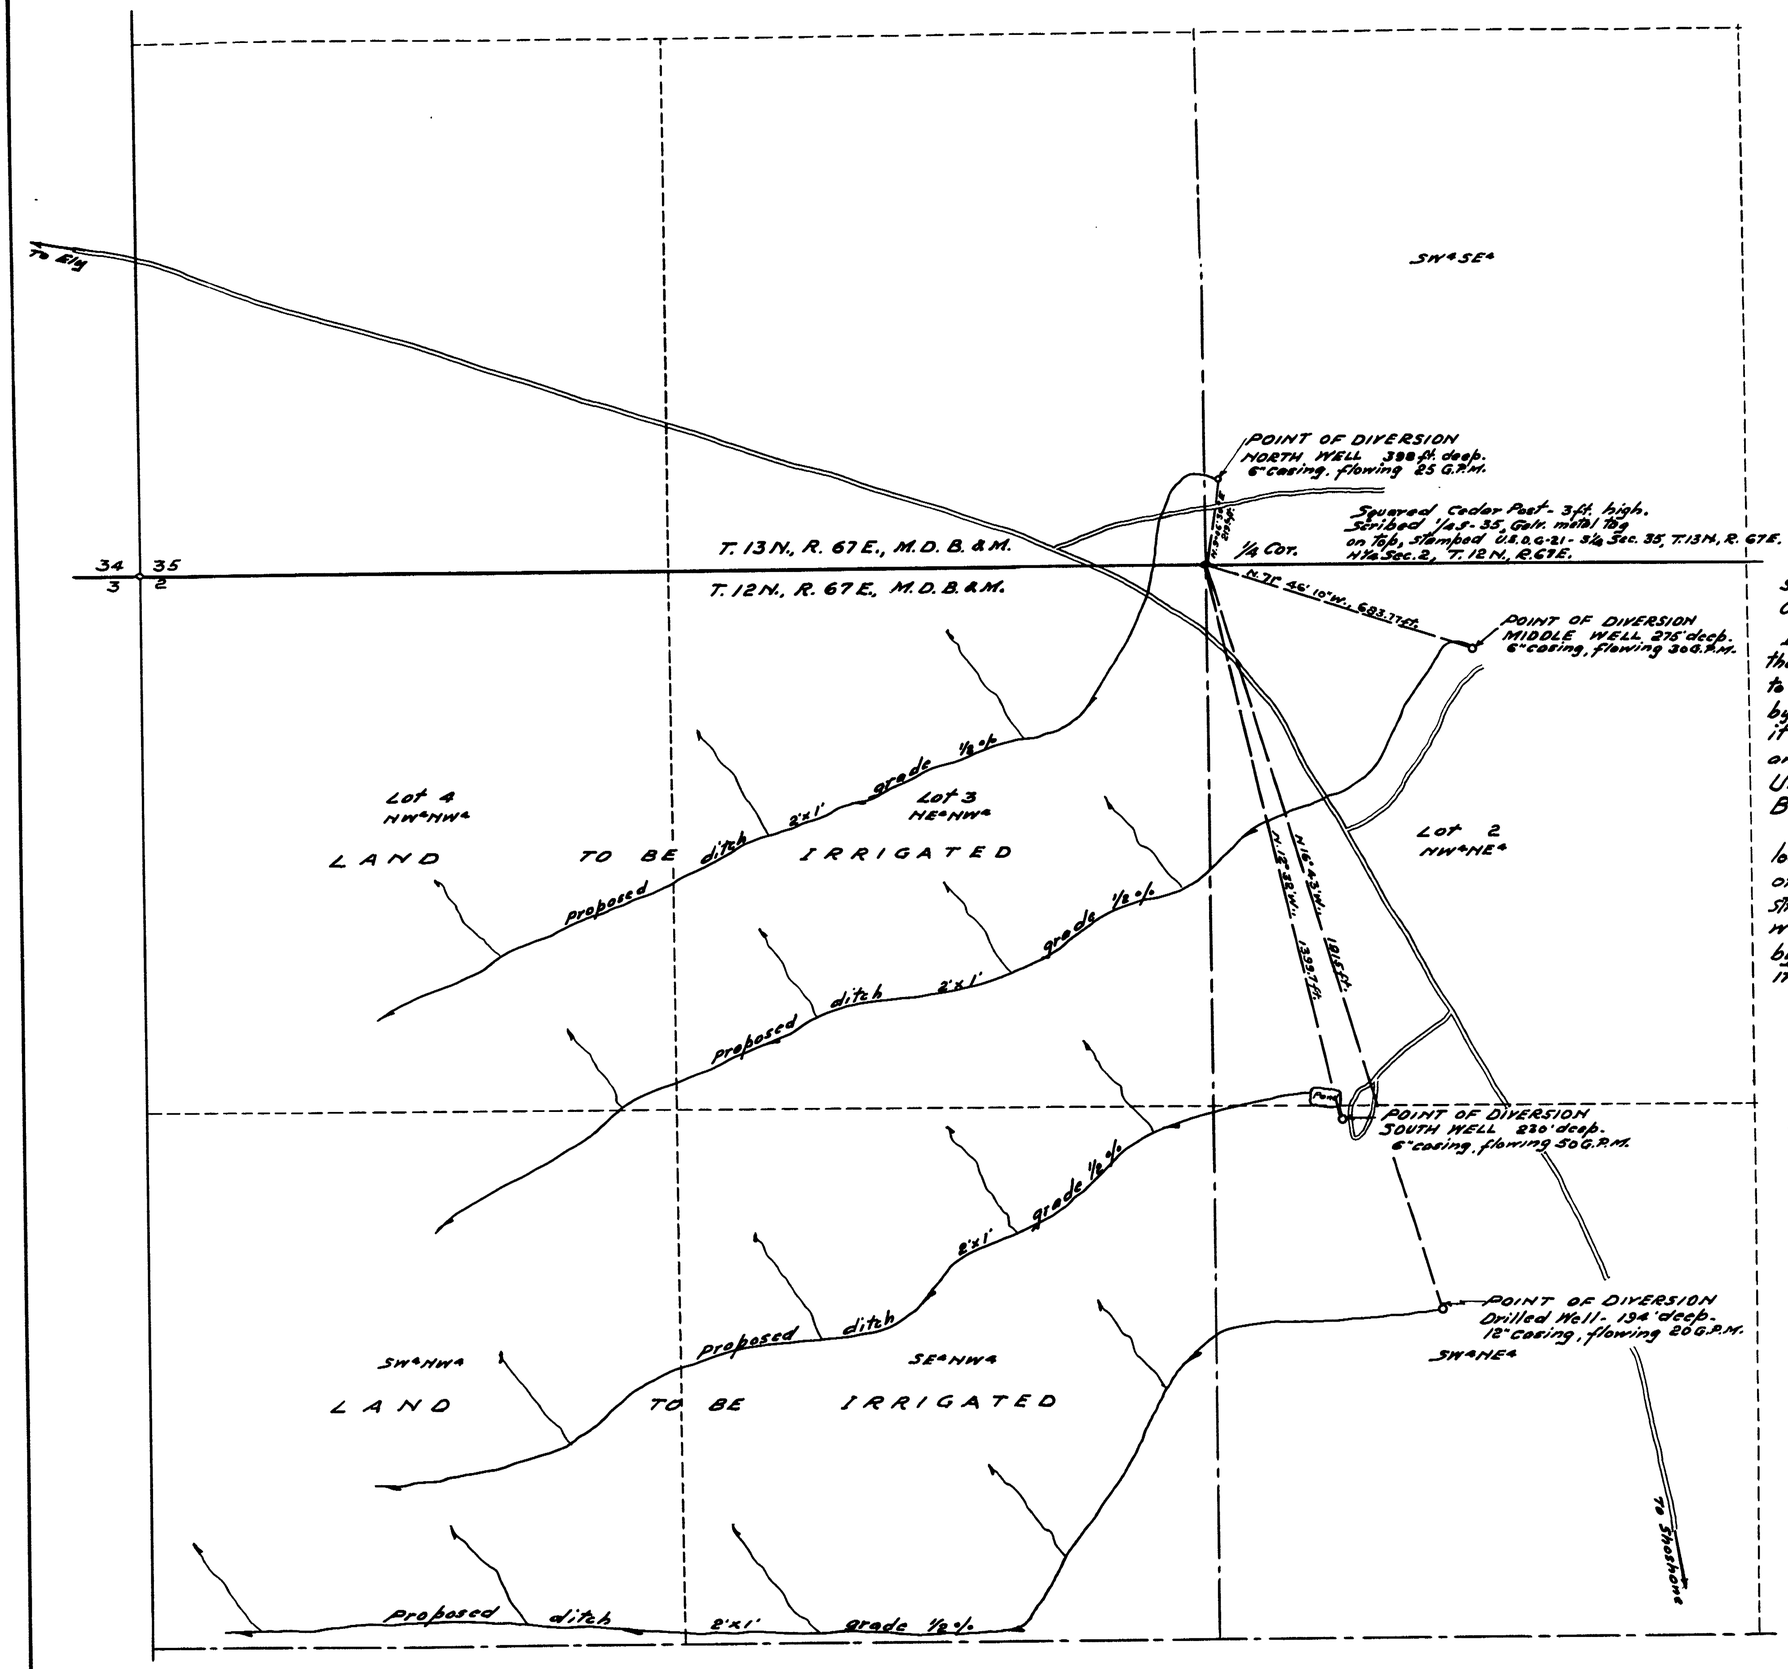

STATE OF NEVADA }
County of White Pine } ss.

I, Robert W. Millard, being first duly sworn, depose and say that this map, consisting of one sheet, has been correctly drawn to the designated scale from field notes of a survey made by me between the 17th and 19th days of April, 1949; that it truly and correctly represents the proposed location and extent of the works used to divert water from UNDERGROUND SOURCES in White Pine County by ETHEL BURR SWALLOW for irrigation purposes.

That the proposed points of diversion, the approximate location and size of the diverting channels, all reservoirs or basins, the location and names of all other works or streams which will cross or connect with the proposed works, and the boundary of all lands, showing by 40-acre subdivisions the areas proposed to be irrigated, are fully and correctly designated thereon.

Robert W. Millard
State Water Right Surveyor

Subscribed and sworn to before me this 27th day of December, 1951.

F. W. Millard
Notary Public in and for White Pine County, Nevada.
My Commission expires December 22, 1953.

0 500' 1000'
SCALE 1-IN. = 200 FT.

FILED
JAN. 2, 1952
STATE ENGINEER'S OFFICE

OFFICE
STATE ENGINEER
JAN 2 1952
RECEIVED
ANG

MAP TO ACCOMPANY APPLICATIONS TO APPROPRIATE WATER
FOR IRRIGATION
BY ETHEL BURR SWALLOW
FROM UNDERGROUND SOURCES
SURVEYED APRIL 18, 1949.
BY F.W. MILLARD & SON
ELY, NEVADA.

14012 - 13852 - 13853 - 13854