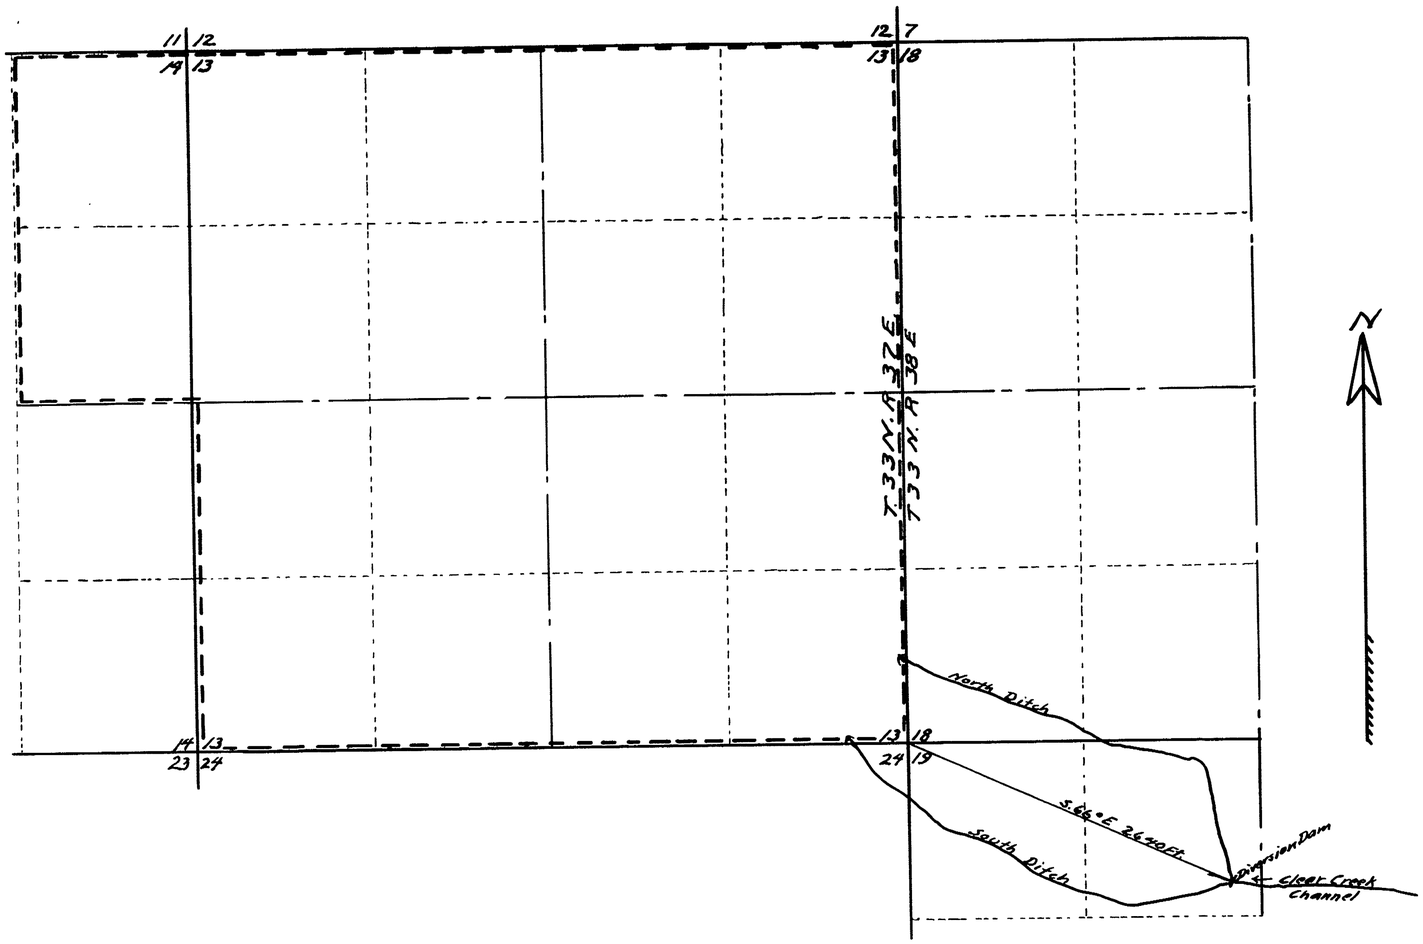

STATE OF NEVADA }
County of Humboldt } s.s.

I, A.V. Tallman, being first duly sworn, depose and say that this map, consisting of one sheet, has been correctly drawn to the designated scale from field notes of a survey made by me on the 26th day of Oct., 1951; that it truly and correctly represents the proposed location and extent of the works used to divert water from Clear Creek in Pershing County by Lloyd W. Sweeney for irrigation purposes. That the proposed point of diversion, the approximate location and size of the diverting channel, all reservoirs or basins; the location and names of all other works which will cross or connect with the pasposed works, and the boundary of all lands, showing by 40 Acre sub-divisions the areas proposed to be irrigated, are fully and correctly designated thereon.

A.V. Tallman
State Water Right Surveyor

Subscribed and sworn to before me this 10th day of December, 1951

James O. Cullehan
Notary Public in and for Humboldt County, Nevada.

Scale 1 inch = 600 Ft.

0 1 2 3 5 10 2000 Ft.

FILED
DEC. 11, 1951
STATE ENGINEER'S OFFICE

OFFICE
STATE ENGINEER
DEC 11 '51

MAP

To Accompany Application To Appropiate Water For Irrigation Purposes
By Lloyd Sweeney
From Clear Creek

13857 Application No. 13857