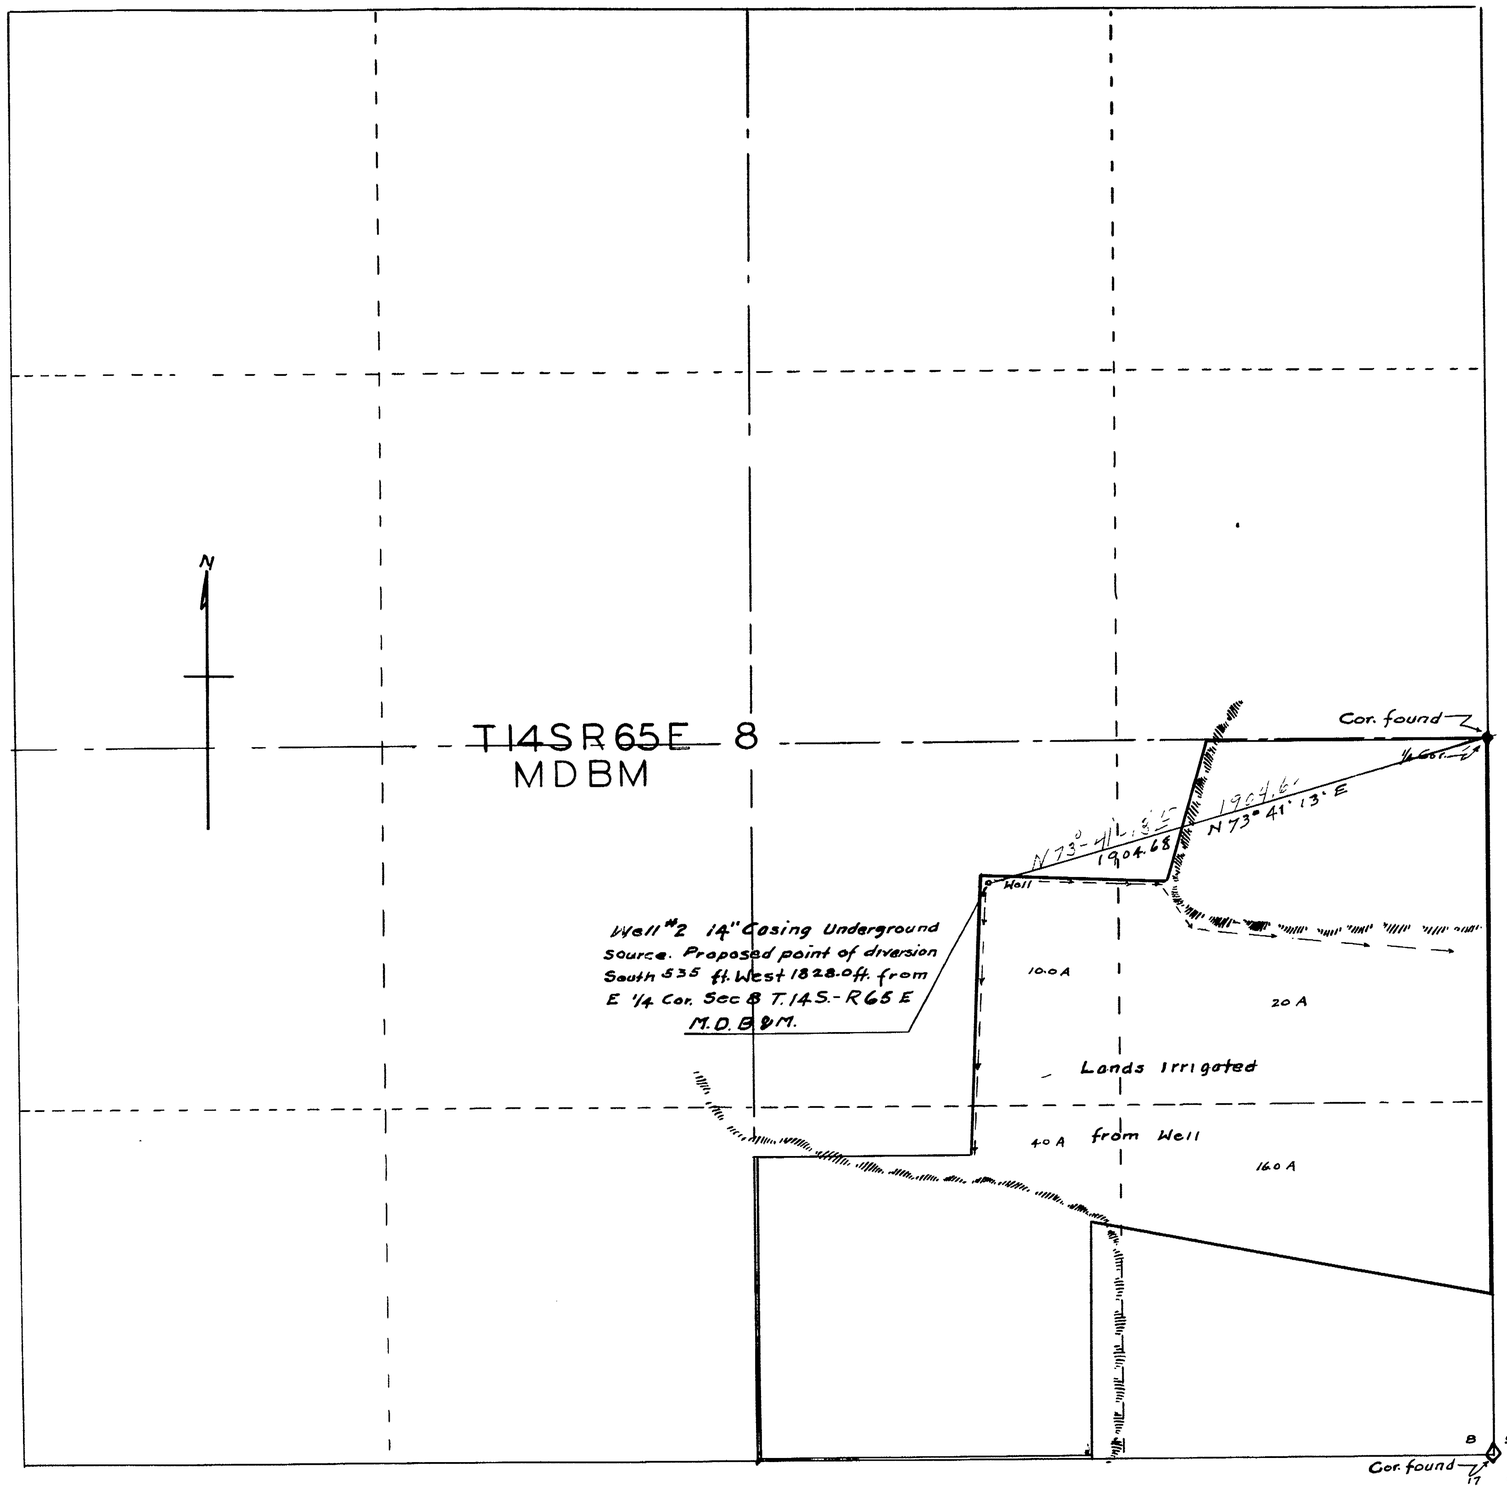

STATE OF UTAH }
COUNTY OF WASHINGTON } ss

I, Leo A. Snow, a Civil Engineer, being first duly sworn depose and say that this map consisting of one sheet has been correctly drawn to the designated scale from field notes of a survey made by me on June 30, 1951; that it truly and correctly represents the proposed location and extent of the works used to divert water from a well in Clark County, Nevada, by Woodruff V. Perkins for irrigation purposes. That the point of diversion, the diverting channel and other works connecting therewith and lands to be irrigated are fully and correctly designated thereon.

Leo A. Snow
State Water Rights Surveyor.

Subscribed and sworn to before this 28th day of August, 1951.

Notary Public

My Commission Expires
March 1st 1952.

0 300 600 900 1200
SCALE IN FEET

FILED
JAN. 7, 1952
STATE ENGINEER'S OFFICE

OFFICE STATE ENGINEER
JAN 7 '52
RECEIVED
AM S.

MAP
TO ACCOMPANY APPLICATION
TO APPROPRIATE WATER FOR IRRIGATION
BY
WOODRUFF V. PERKINS
FROM
A WELL IN CLARK COUNTY

14345-14345-13882