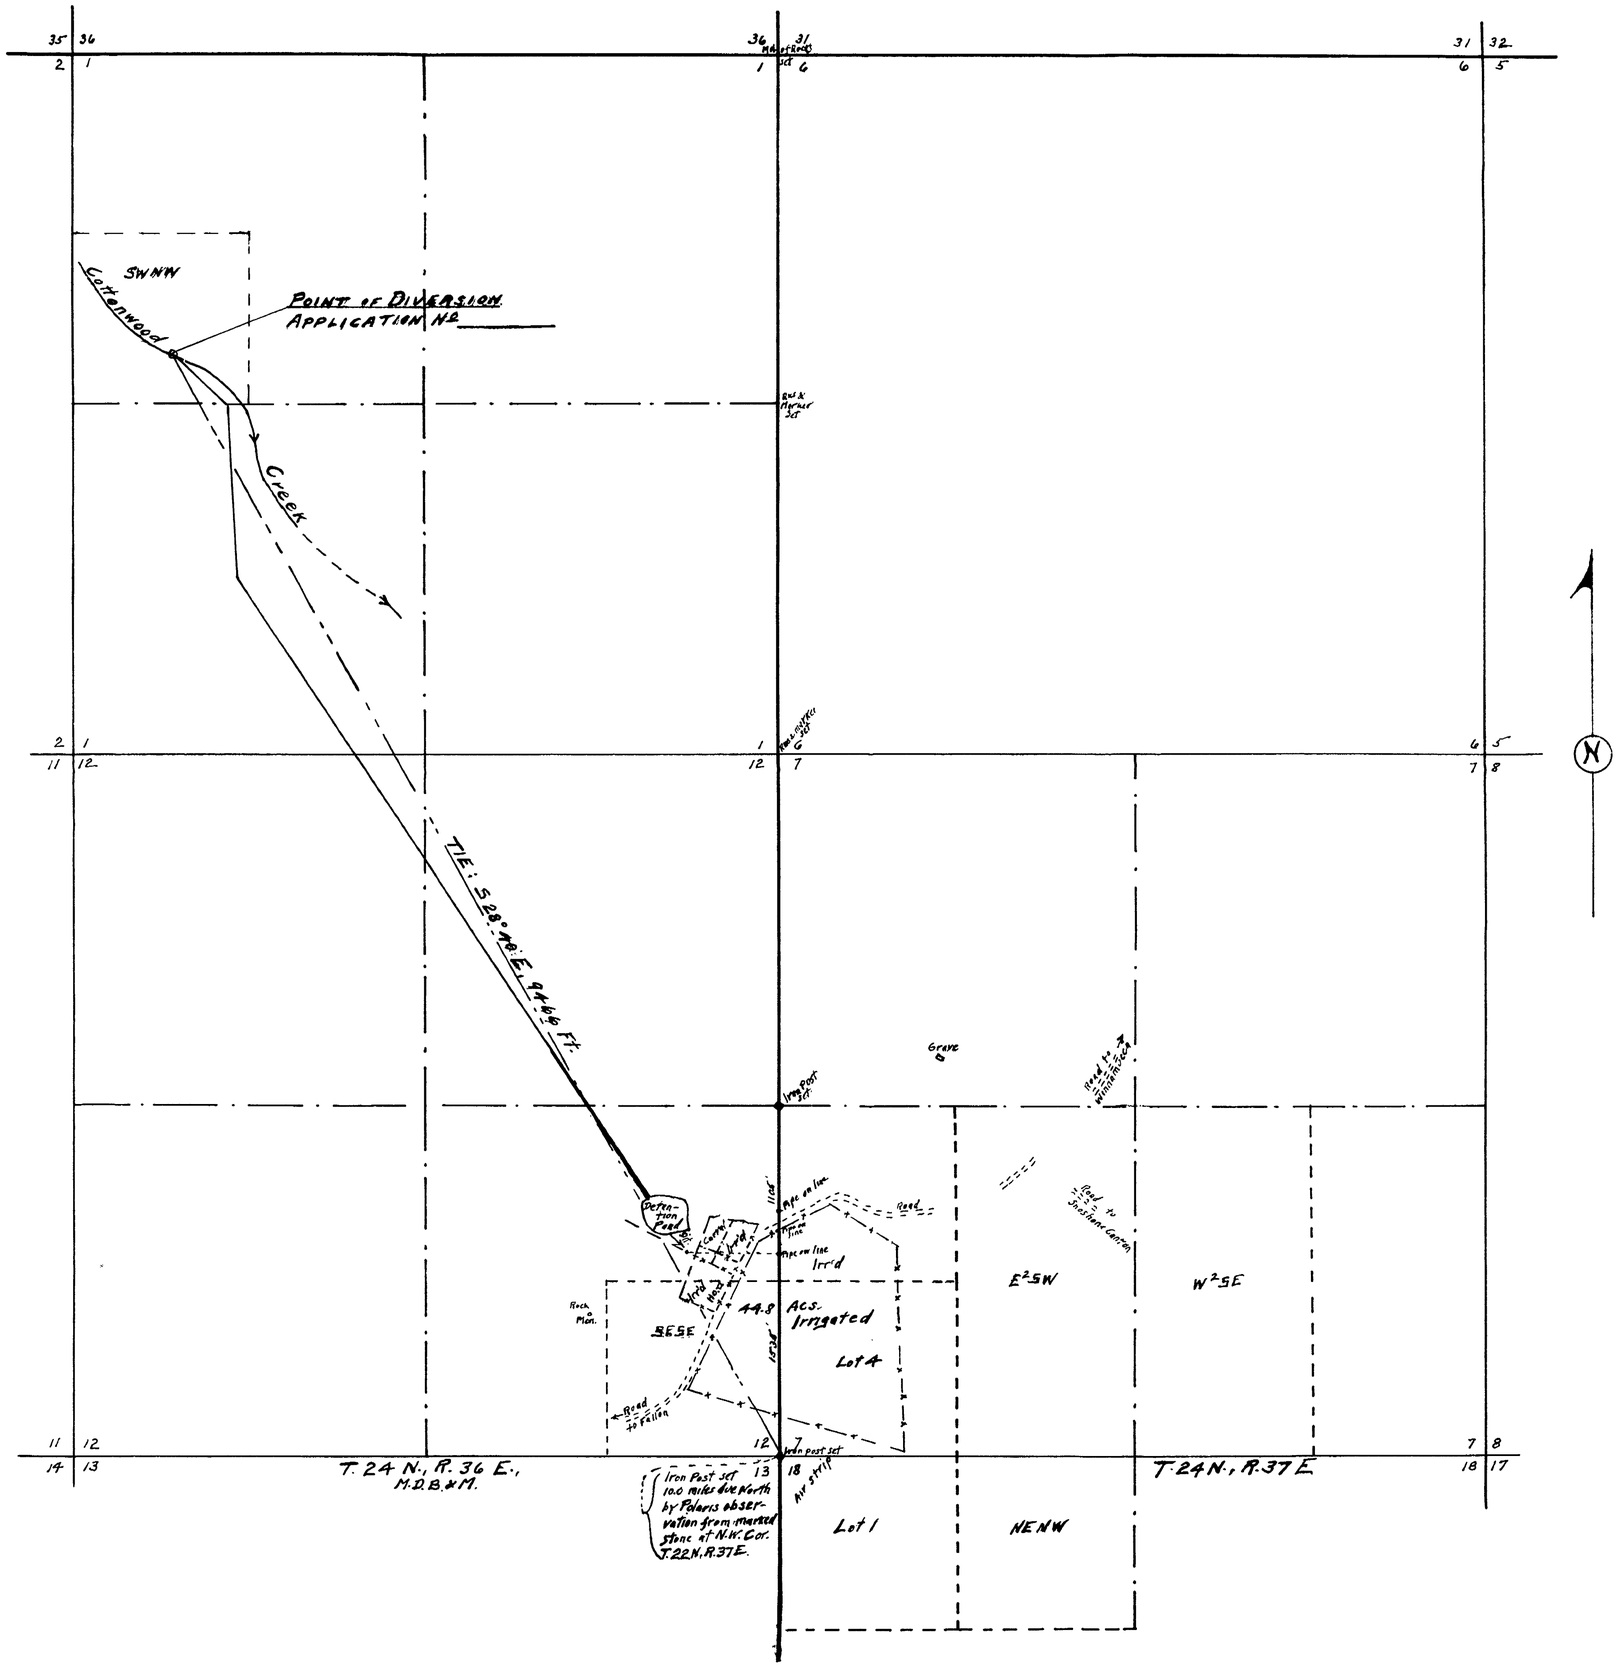

STATE OF NEVADA }
COUNTY OF ORMSBY } S.S.

I, E. P. Osgood, being first duly sworn, depose and say that this map, consisting of 1 sheet, has been correctly drawn to the designated scale from field notes of a survey made by me on the 5th to the 6th of October, 1951; that it truly and correctly represents the location and extent of the works used to divert water from Cottonwood Creek by Wayne Wightman in Churchill County for irrigation purposes.

That the proposed point of diversion, the approximate location and size of the diverting channel or other conduit, the place and manner of use, and the location and names of all other works or streams which are crossed by or connected with the said works, are fully and correctly designated.

E. P. Osgood
State Water Right Surveyor

Subscribed and sworn to before me this ____ day of _____ 1951

_____

Notary Public in & for Ormsby County, Nevada

SCALE
1 Inch = 600 Feet
100 0 500 1000 1500 2000 Feet

FILED
DEC. 4, 1951
STATE ENGINEER'S OFFICE

OFFICE STATE ENGINEER
DEC 4 1951
RECEIVED
A.M. P.M.

MAP TO ACCOMPANY APPLICATION
TO APPROPRIATE WATER
FOR IRRIGATION
BY
WAYNE WIGHTMAN
Churchill County, Nevada
From Cottonwood Creek
October 1951 E. P. Osgood, St. Wat. Sur

13902

13902