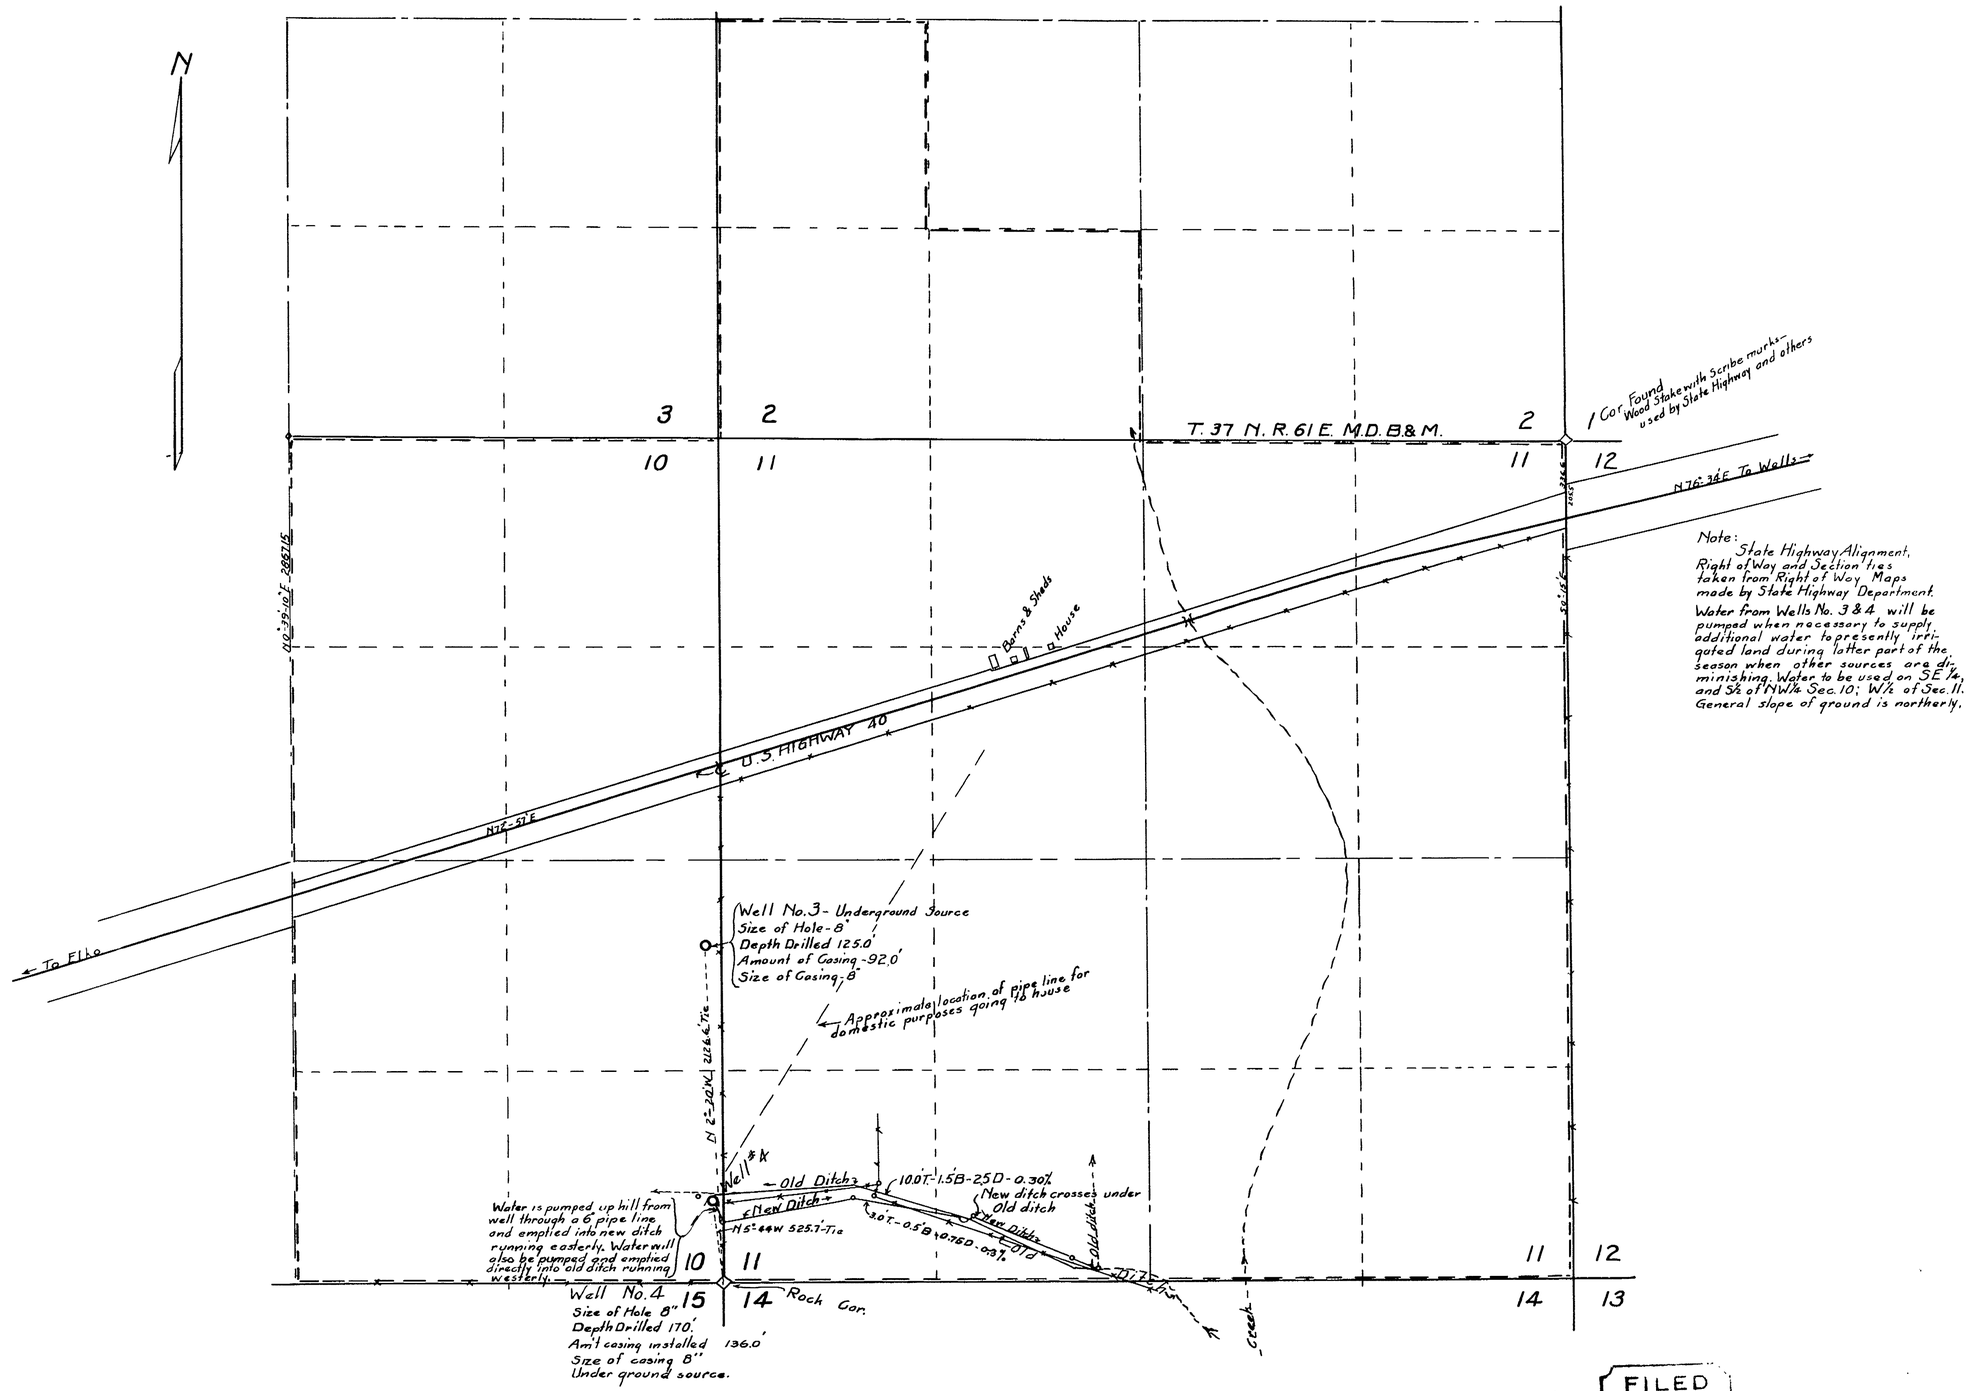

FILED
Nov. 30, 1951
STATE ENGINEER'S OFFICE

Scale 1 inch = 500 feet.

STATE OF NEVADA }
County of Elko } ss

I, J.L. Vandiver, being first duly sworn, depose and say that this map has been correctly drawn to the designated scale from field notes of a survey made by me on September 18th 1951; that it truly and correctly represents the location of Wells No. 3 & 4 from which water is to be pumped by Supp Bros. for irrigation and domestic purposes: That the points of diversion the approximate location and size of the diverting channel, all reservoirs and basins, the location and names of all other works which will cross or connect with the proposed works, and the boundary of all lands, showing by 40 acre subdivisions the areas proposed to be irrigated are fully and correctly shown.

J.L. Vandiver
State Water Right Surveyor, No. 28

Subscribed and sworn to before me this day of November 1951.

Albert Supp
Notary Public in and for Elko County Nevada.

OFFICE STATE ENGINEER NOV 20 51

MAP
TO ACCOMPANY APPLICATION TO APPROPRIATE WATER FOR IRRIGATION BY SUPP BROS FROM WELLS NO. 3 & 4

13926-13927