T.37 N. R.25 E.

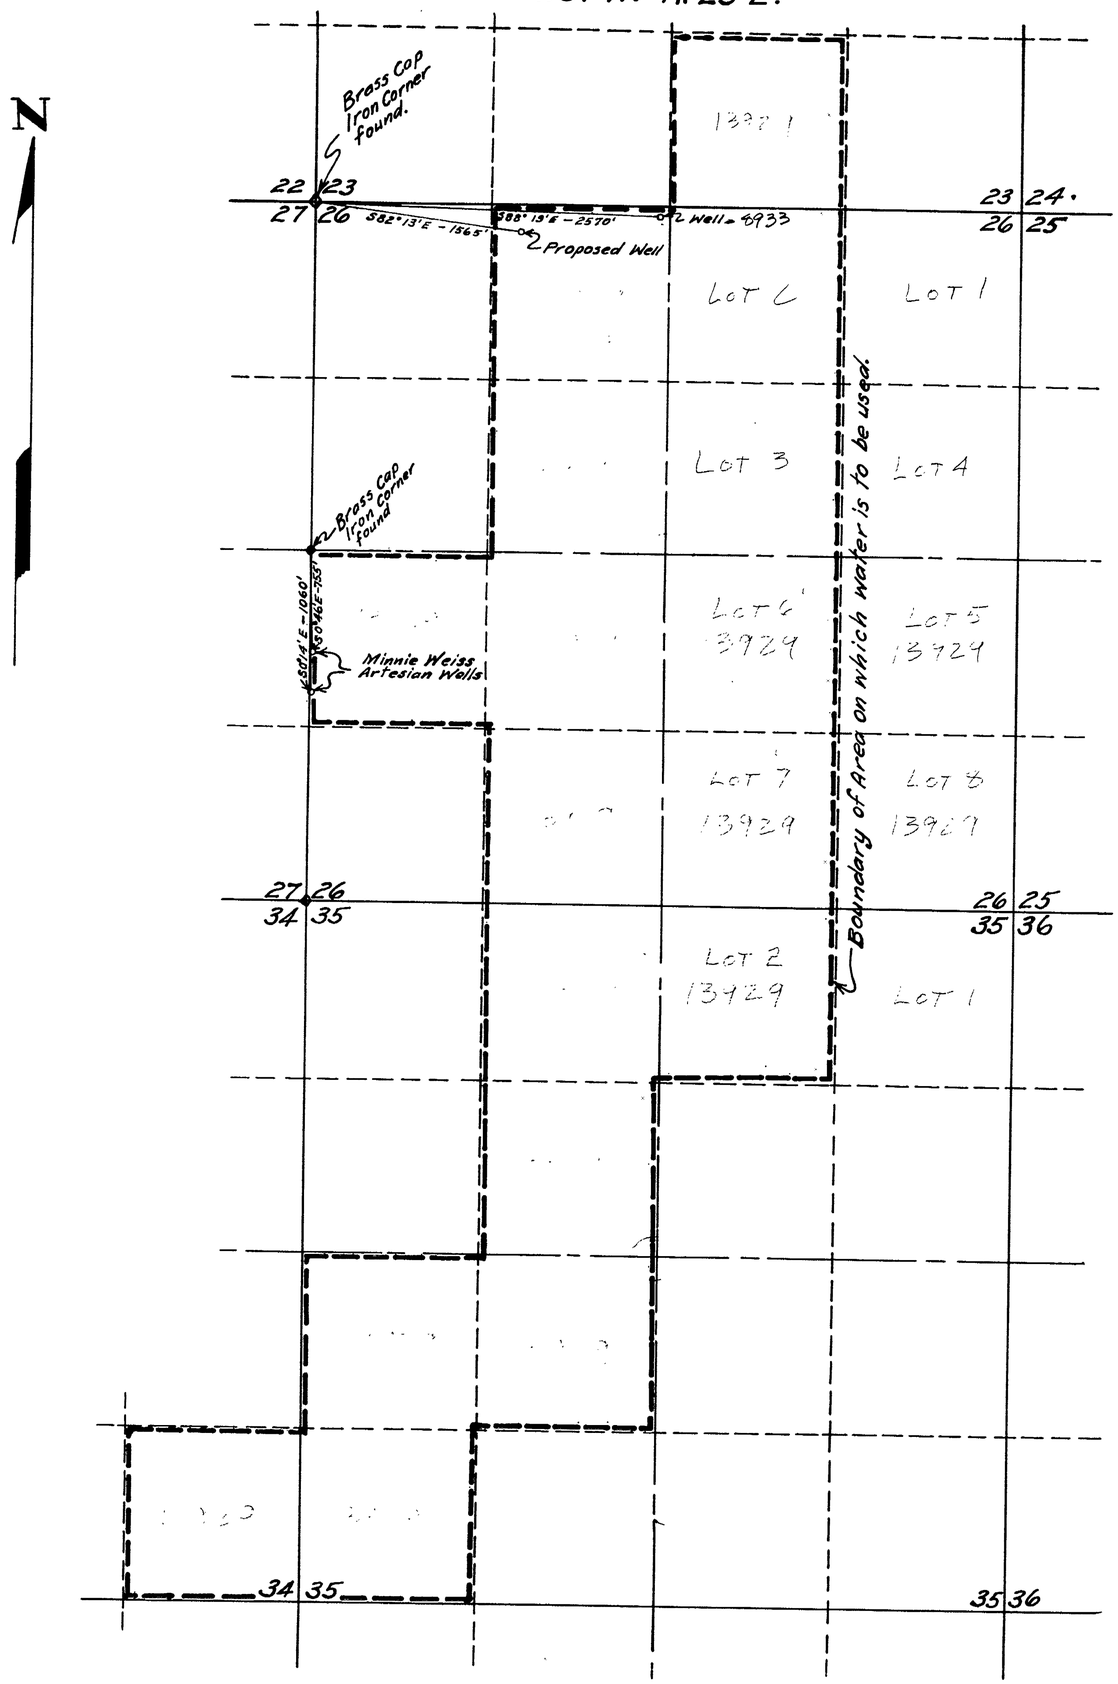

STATE OF NEVADA
County of Churchill } SS

I, HUGH M. WILSON, being first duly sworn, depose and say that this Map has been correctly drawn to the designated scale from field notes of a survey made by me the 25th day of June 1952; that it truly and correctly represents the location and extent of the works used to divert water from underground source, in Washoe Co., by GROVER C. and ANDREW F. JACKSON for Irrigation and Domestic purposes.

Hugh M. Wilson
STATE WATER RIGHT SURVEYOR

Subscribed and sworn to before me this 1st day of July 1952.

Homer D. Bowers
NOTARY PUBLIC IN AND FOR CHURCHILL COUNTY, NEV.

SCALE 1" = 600'

FILED
JULY 3, 1952
STATE ENGINEER'S OFFICE

OFFICE STATE ENGINEER

MAP
TO ACCOMPANY APPLICATION ~~PROOF~~
TO APPROPRIATE WATER
~~OF APPROPRIATION~~
FOR IRRIGATION BY
GROVER C. AND ANDREW F. JACKSON
FROM UNDERGROUND WATER
IN SECTION 26 T.37 N.R.25E.

13929