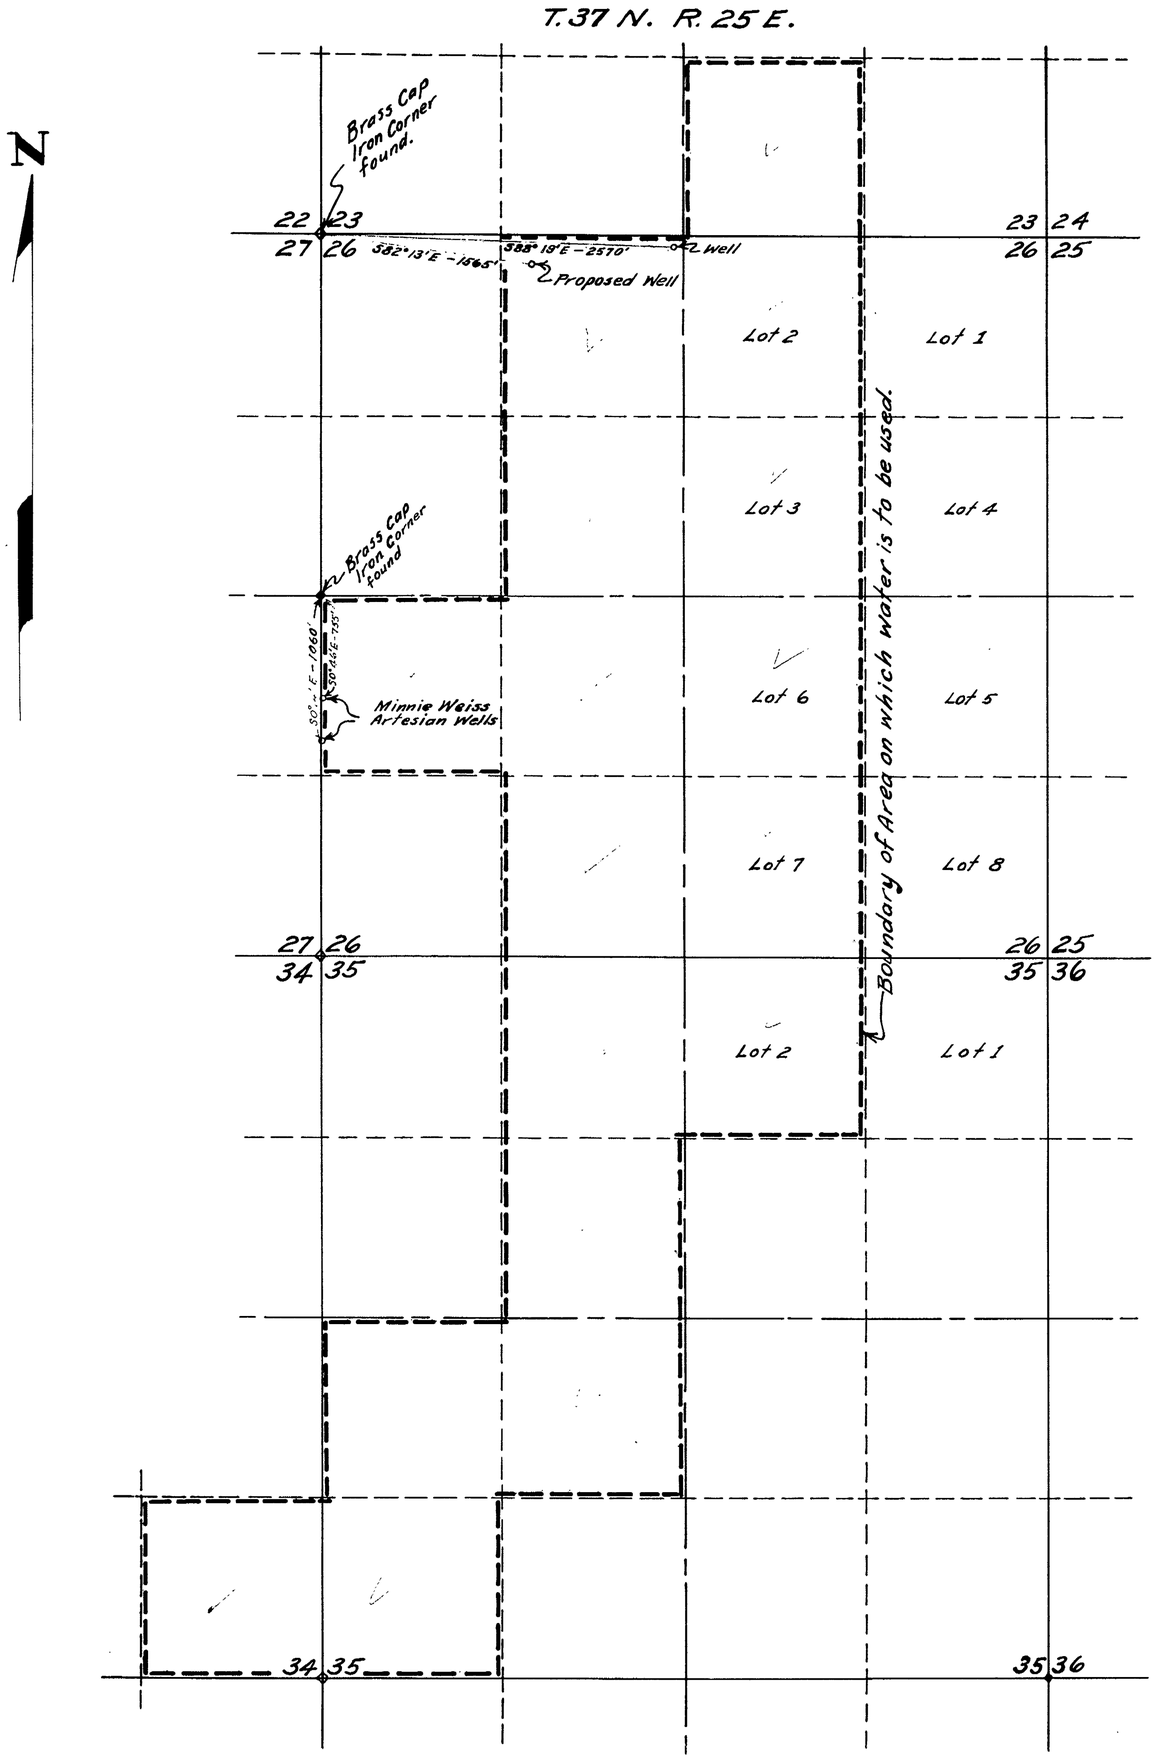

STATE OF NEVADA }
County of Churchill } SS

I, HUGH M. WILSON, being first duly Sworn, depose and say that this Map has been correctly drawn to the designated scale from field notes of a survey made by me the 25th day of June 1952; that it truly and correctly represents the location and extent of the works used to divert water from underground source, in Washoe Co., by GROVER C. and ANDREW F. JACKSON for Irrigation and Domestic purposes.

Hugh M. Wilson
STATE WATER RIGHT SURVEYOR

Subscribed and sworn to before me this 1st day of July 1952

Homer R. Bassett
NOTARY PUBLIC IN AND FOR CHURCHILL COUNTY, NEV.

SCALE 1" = 600'

JULY 3, 1952

MAP
TO ACCOMPANY PROOF OF APPROPRIATION FOR IRRIGATION BY GROVER C. AND ANDREW F. JACKSON FROM UNDERGROUND WATER IN SECTION 26 T.37 N. R.25 E.

13930