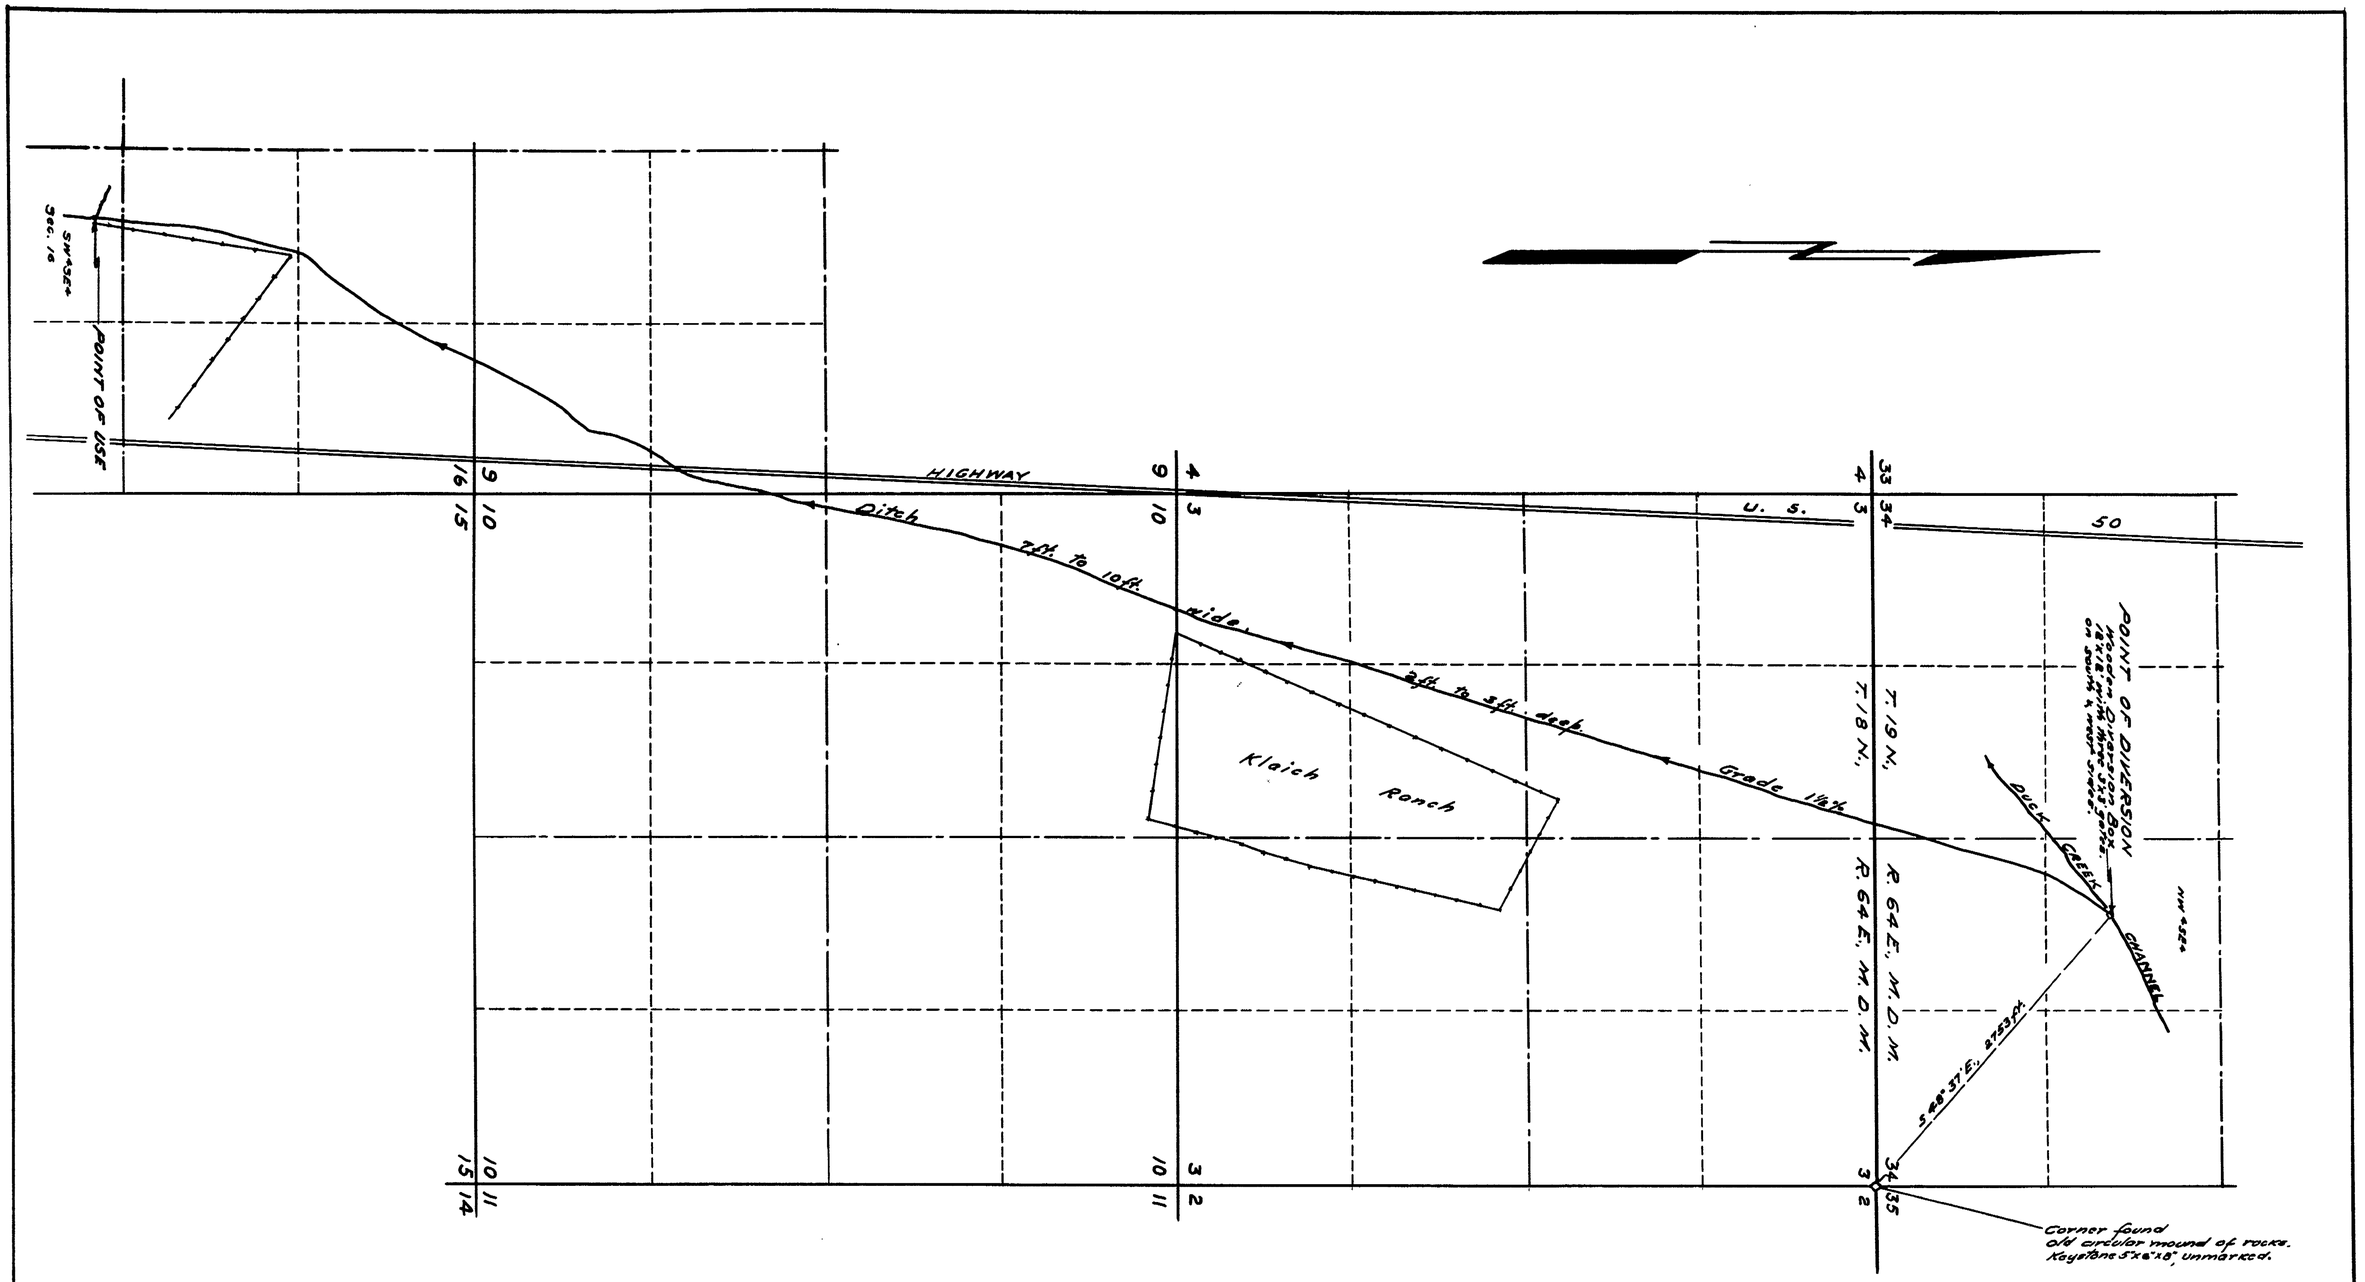

0 500 1000 2000

SCALE 1-IN. = 600 FEET.

SHEET NO. 1 OF TWO SHEETS.

FILED
DEC. 10, 1951
STATE ENGINEER'S OFFICE

OFFICE STATE ENGINEER
DEC 10 51
RECEIVED
AUG

MAP TO ACCOMPANY APPLICATION
TO APPROPRIATE WATER
FOR IRRIGATION
BY
KENNECOTT COPPER CORPORATION
FROM DUCK CREEK

SURVEYED - JULY 26 TO AUG. 16, 1950
BY
F.W. MILLARD & SON.
ELY, NEVADA.

13936

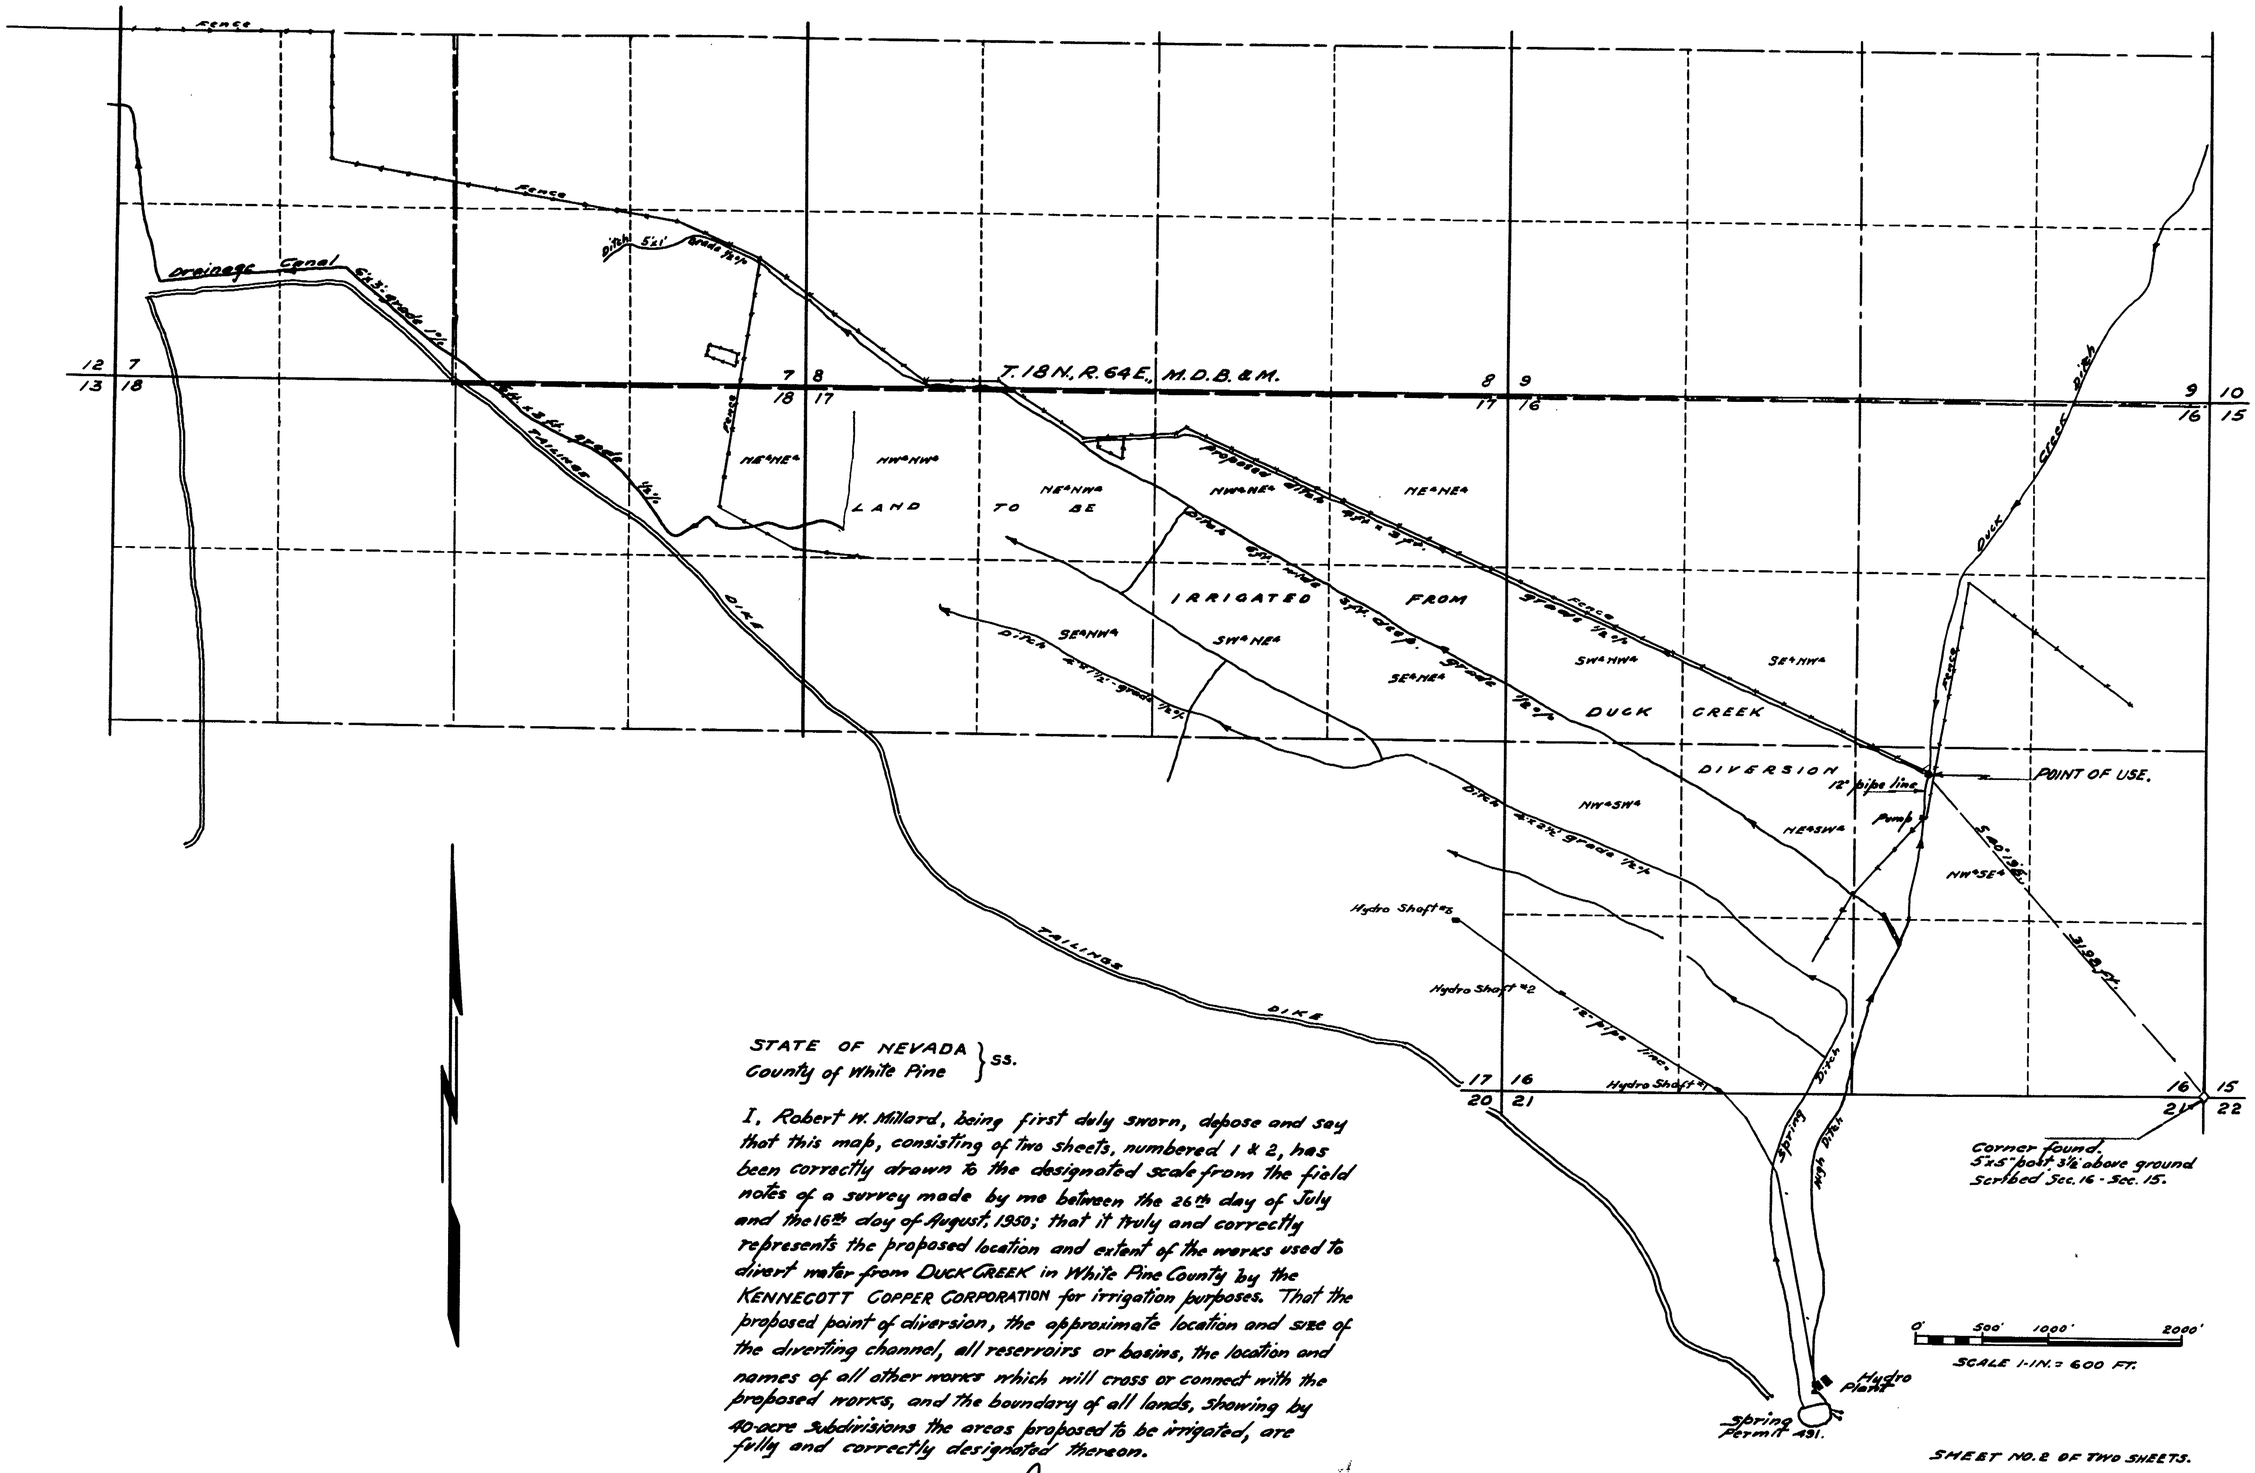

STATE OF NEVADA }
County of White Pine } SS.

I, Robert W. Millard, being first duly sworn, depose and say that this map, consisting of two sheets, numbered 1 & 2, has been correctly drawn to the designated scale from the field notes of a survey made by me between the 26th day of July and the 16th day of August, 1950; that it truly and correctly represents the proposed location and extent of the works used to divert water from DUCK CREEK in White Pine County by the KENNECOTT COPPER CORPORATION for irrigation purposes. That the proposed point of diversion, the approximate location and size of the diverting channel, all reservoirs or basins, the location and names of all other works which will cross or connect with the proposed works, and the boundary of all lands, showing by 40-acre subdivisions the areas proposed to be irrigated, are fully and correctly designated thereon.

State Water Right Surveyor.

Subscribed and sworn to before me this 27th day of November, 1951.

Notary Public in and for White Pine County, Nevada.

My commission expires Dec. 22, 1953.

SHEET NO. 2 OF TWO SHEETS.

FILED
DEC. 10, 1951
STATE ENGINEER'S OFFICE

OFFICE
STATE ENGINEER
DEC 10 '51
RECEIVED
ANS

MAP TO ACCOMPANY APPLICATION
TO APPROPRIATE WATER
FOR IRRIGATION
BY
KENNECOTT COPPER CORPORATION
FROM DUCK CREEK

SURVEYED - JULY 26 TO AUG. 16, 1950.
BY F.W. MILLARD & SON.
ELY, NEVADA.

13936