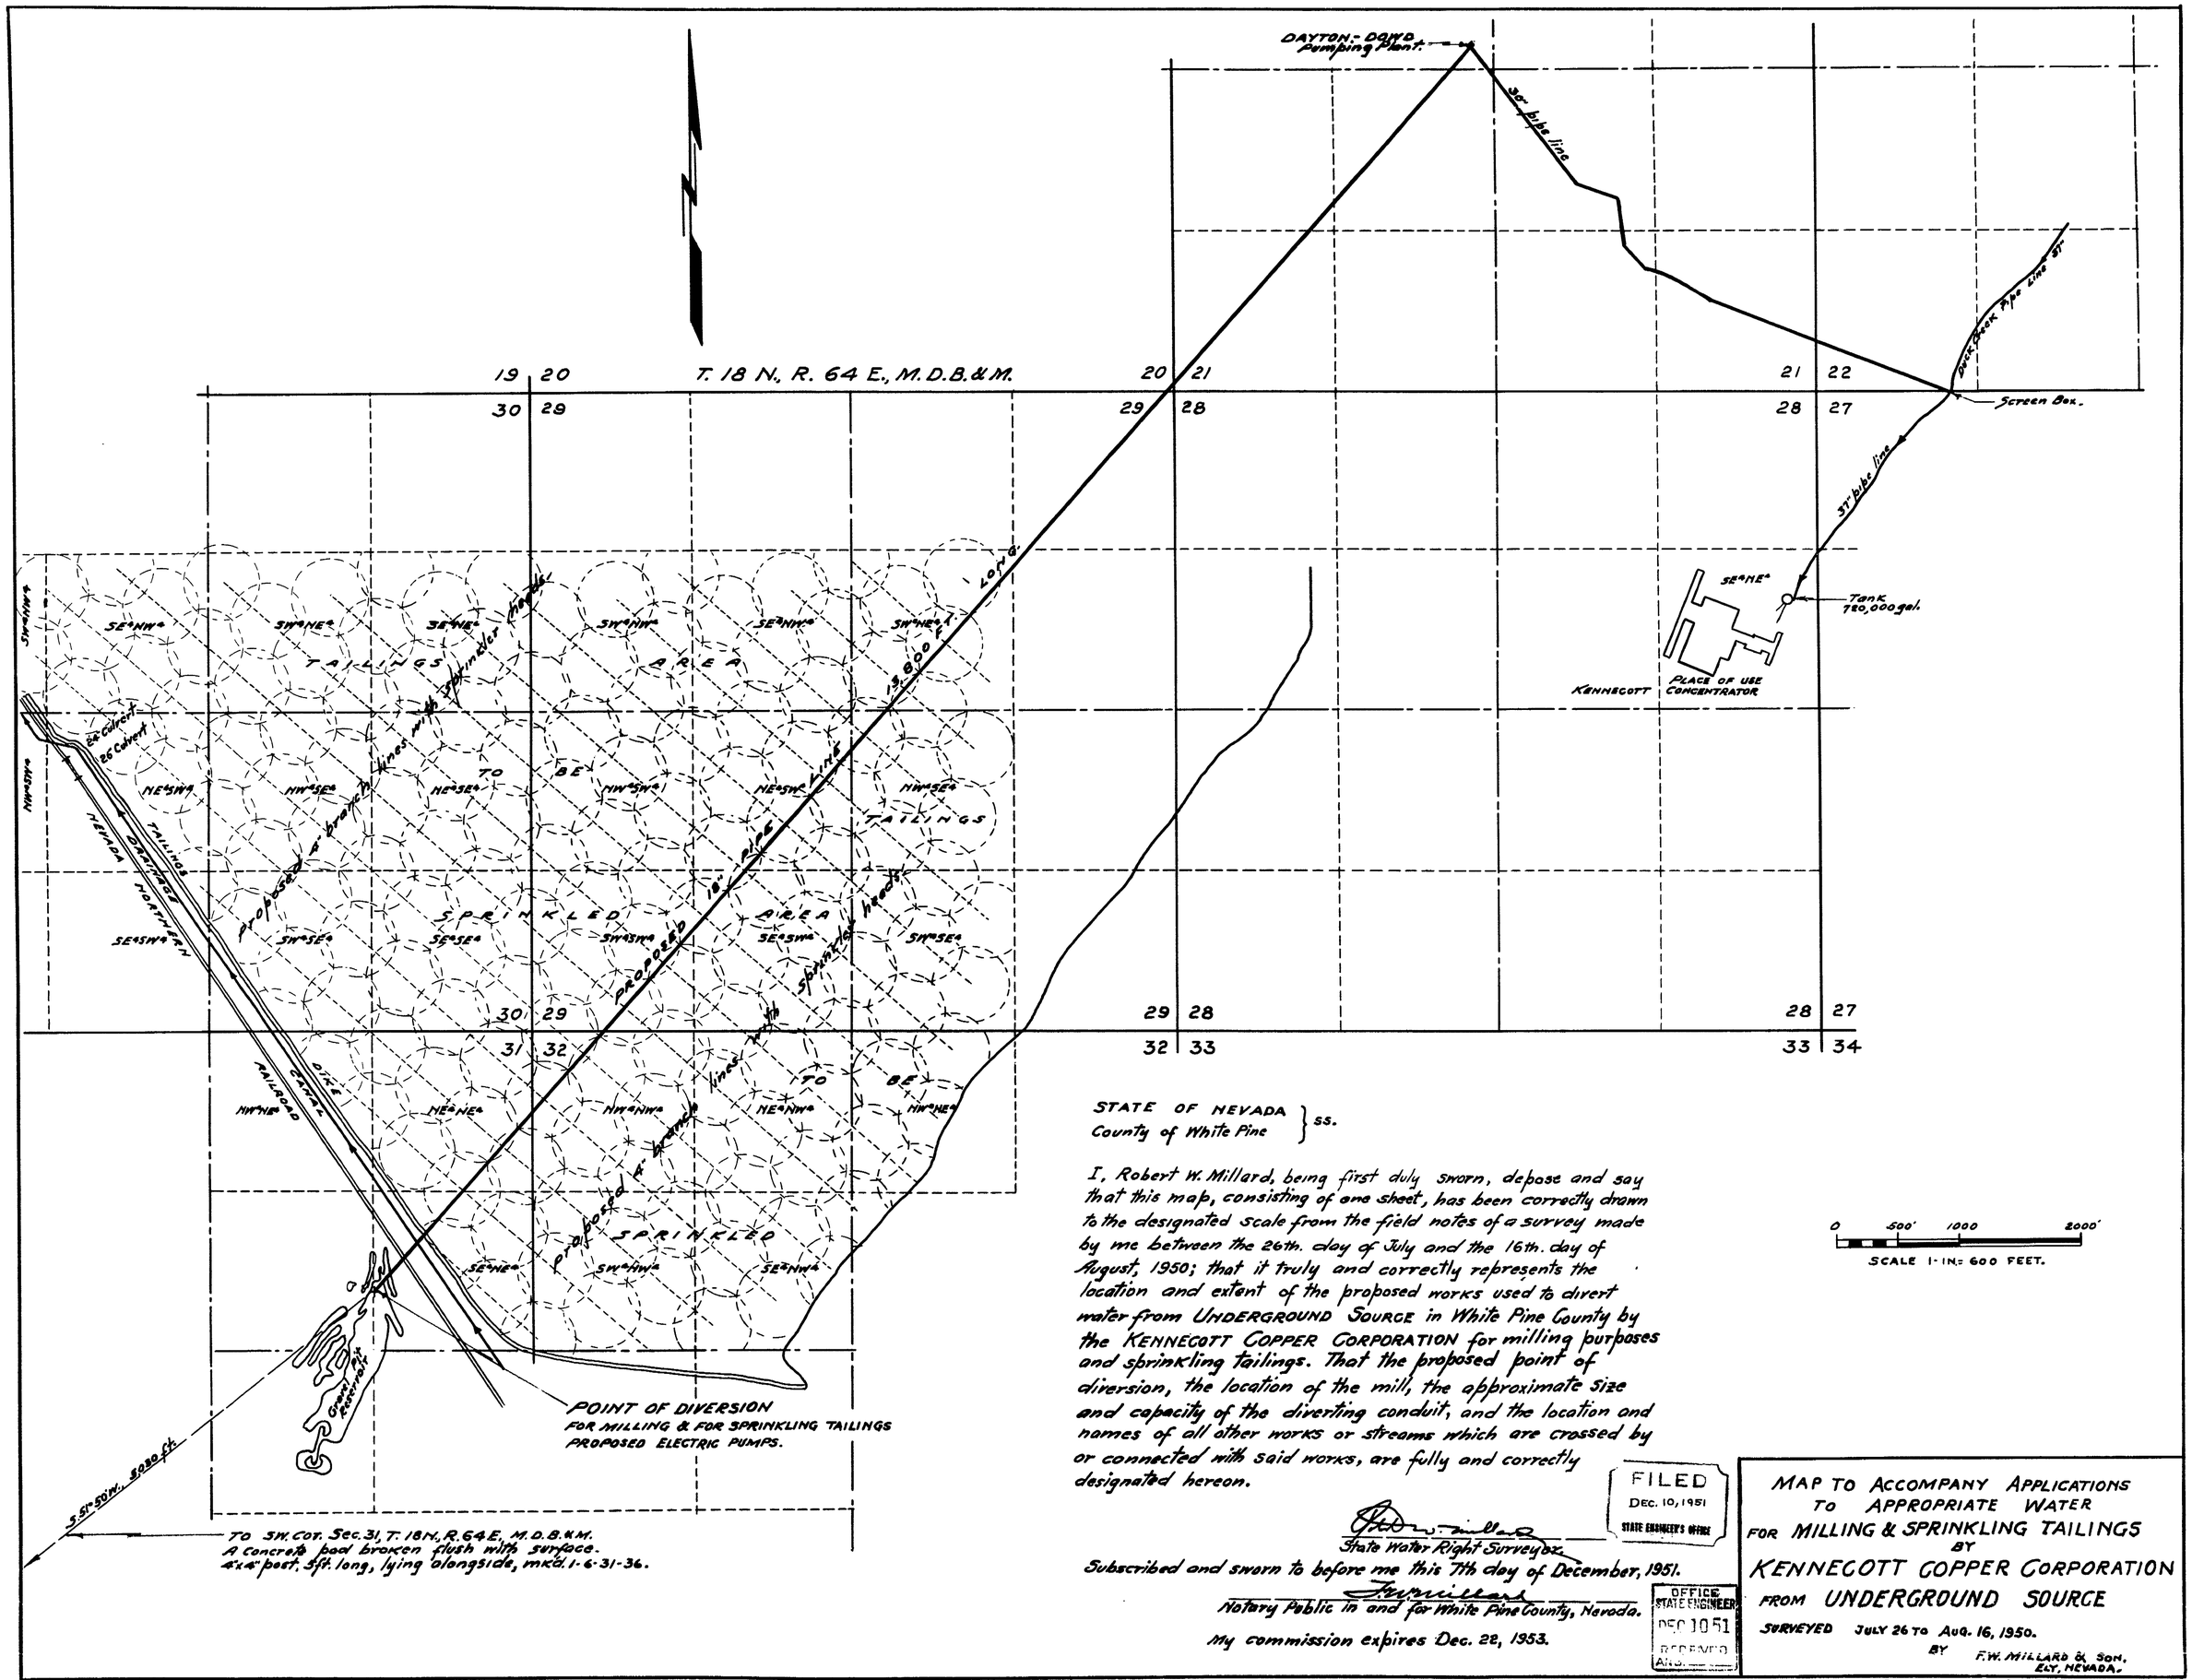

STATE OF NEVADA
County of White Pine } ss.

I, Robert W. Millard, being first duly sworn, depose and say that this map, consisting of one sheet, has been correctly drawn to the designated scale from the field notes of a survey made by me between the 26th. day of July and the 16th. day of August, 1950; that it truly and correctly represents the location and extent of the proposed works used to divert water from UNDERGROUND SOURCE in White Pine County by the KENNECOTT COPPER CORPORATION for milling purposes and sprinkling tailings. That the proposed point of diversion, the location of the mill, the approximate size and capacity of the diverting conduit, and the location and names of all other works or streams which are crossed by or connected with said works, are fully and correctly designated hereon.

FILED
DEC. 10, 1951
STATE ENGINEER'S OFFICE

State Water Right Surveyor.

Subscribed and sworn to before me this 7th day of December, 1951.

Notary Public in and for White Pine County, Nevada.

My commission expires Dec. 22, 1953.

OFFICE STATE ENGINEER
DEC 10 51
RECEIVED
Ans.

MAP TO ACCOMPANY APPLICATIONS TO APPROPRIATE WATER FOR MILLING & SPRINKLING TAILINGS BY KENNECOTT COPPER CORPORATION FROM UNDERGROUND SOURCE

SURVEYED JULY 26 TO AUG. 16, 1950.

BY F.W. MILLARD & SON, ELY, NEVADA.

13937—13938