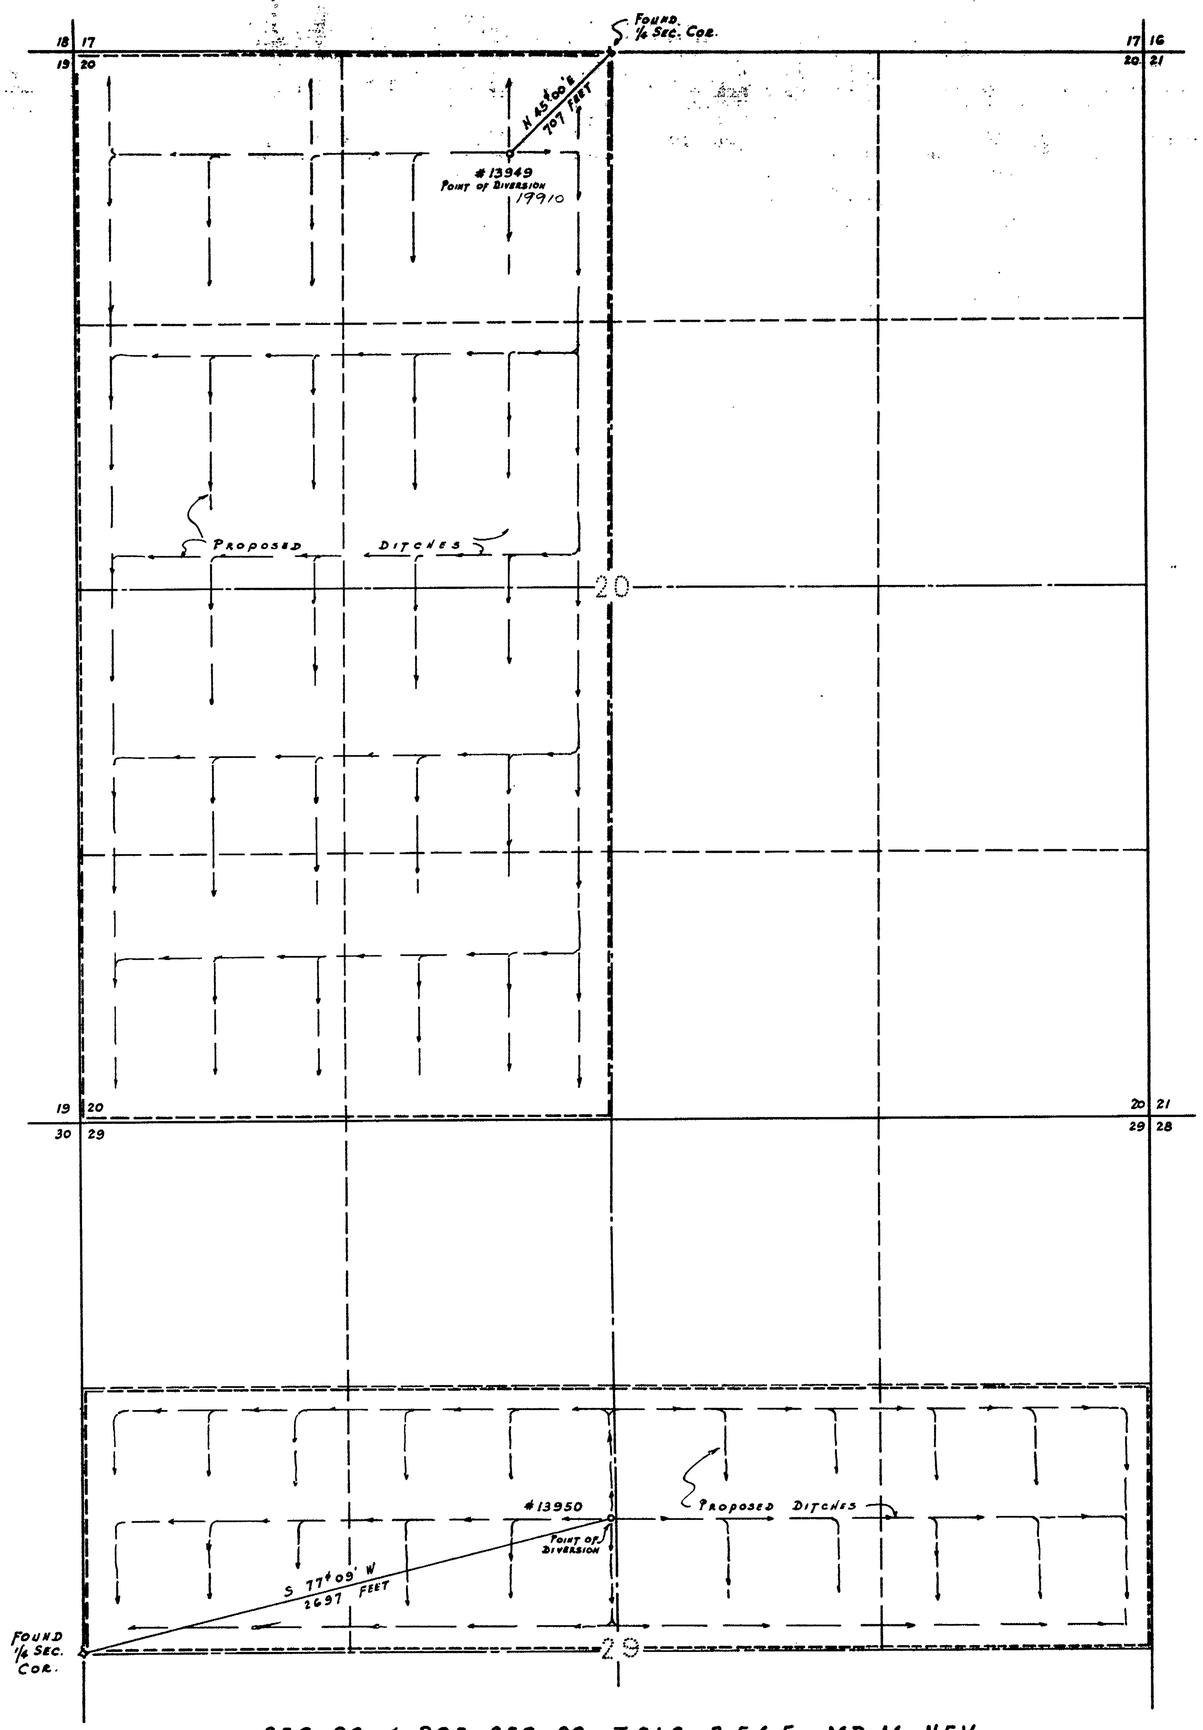

SEC. 20 & POR. SEC. 29, T 21 S, R 54 E, MD. M. NEV.

STATE OF NEVADA }
COUNTY OF CLARK } SS.

I, JACK ASHER, BEING FIRST DULY SWORN, DEPOSE AND SAY THAT THIS MAP, CONSISTING OF ONE SHEET, HAS BEEN CORRECTLY DRAWN TO THE DESIGNATED SCALE FROM FIELD NOTES OF A SURVEY MADE BY ME WHICH WILL BE COMPLETED ON THE 1ST DAY OF MARCH. 1952, THAT IT TRULY AND CORRECTLY REPRESENTS THE PROPOSED LOCATIONS AND EXTENT OF THE WORKS USED TO DIVERT WATER FROM PAHRUMP VALLEY BASIN, IN NYE COUNTY, NEV. BY: L.B. VERMILLION FOR IRRIGATION AND DOMESTIC PURPOSES. THAT THE PROPOSED POINTS OF DIVERSIONS, THE APPROXIMATE LOCATIONS AND SIZE OF DIVERTING CHANNELS, ALL RESERVOIRS OR BASINS IF ANY, AND THE BOUNDARY OF ALL LANDS, SHOWING BY 40-ACRE SUBDIVISIONS, THE AREA PROPOSED TO BE IRRIGATED ARE FULLY AND CORRECTLY DESIGNATED THEREON.

Jack Asher
STATE WATER RIGHT SURVEYOR

SUBSCRIBED AND SWORN TO BEFORE ME THIS 25TH DAY OF JANUARY. 1952.

Paul Lybing
NOTARY PUBLIC IN AND FOR CLARK COUNTY, NEVADA

MY COMMISSION EXPIRES: JUNE 23RD 1954.

0 400 800 1200 1600 2000
SCALE IN FEET

FILED
JAN. 30, 1952
STATE ENGINEER'S OFFICE

OFFICE
STATE ENGINEER
JAN 30 '52
RECEIVED

MAP TO ACCOMPANY
APPLICATIONS TO APPROPRIATE WATER
BY
L. B. VERMILLION
FOR
IRRIGATION & DOMESTIC USE
FROM
PAHRUMP VALLEY BASIN
NYE COUNTY - NEVADA

JACK ASHER
CIVIL ENGINEER
721 FREMONT ST. LAS VEGAS, NEV.

19910 FILE UNDER 13949 & 13950