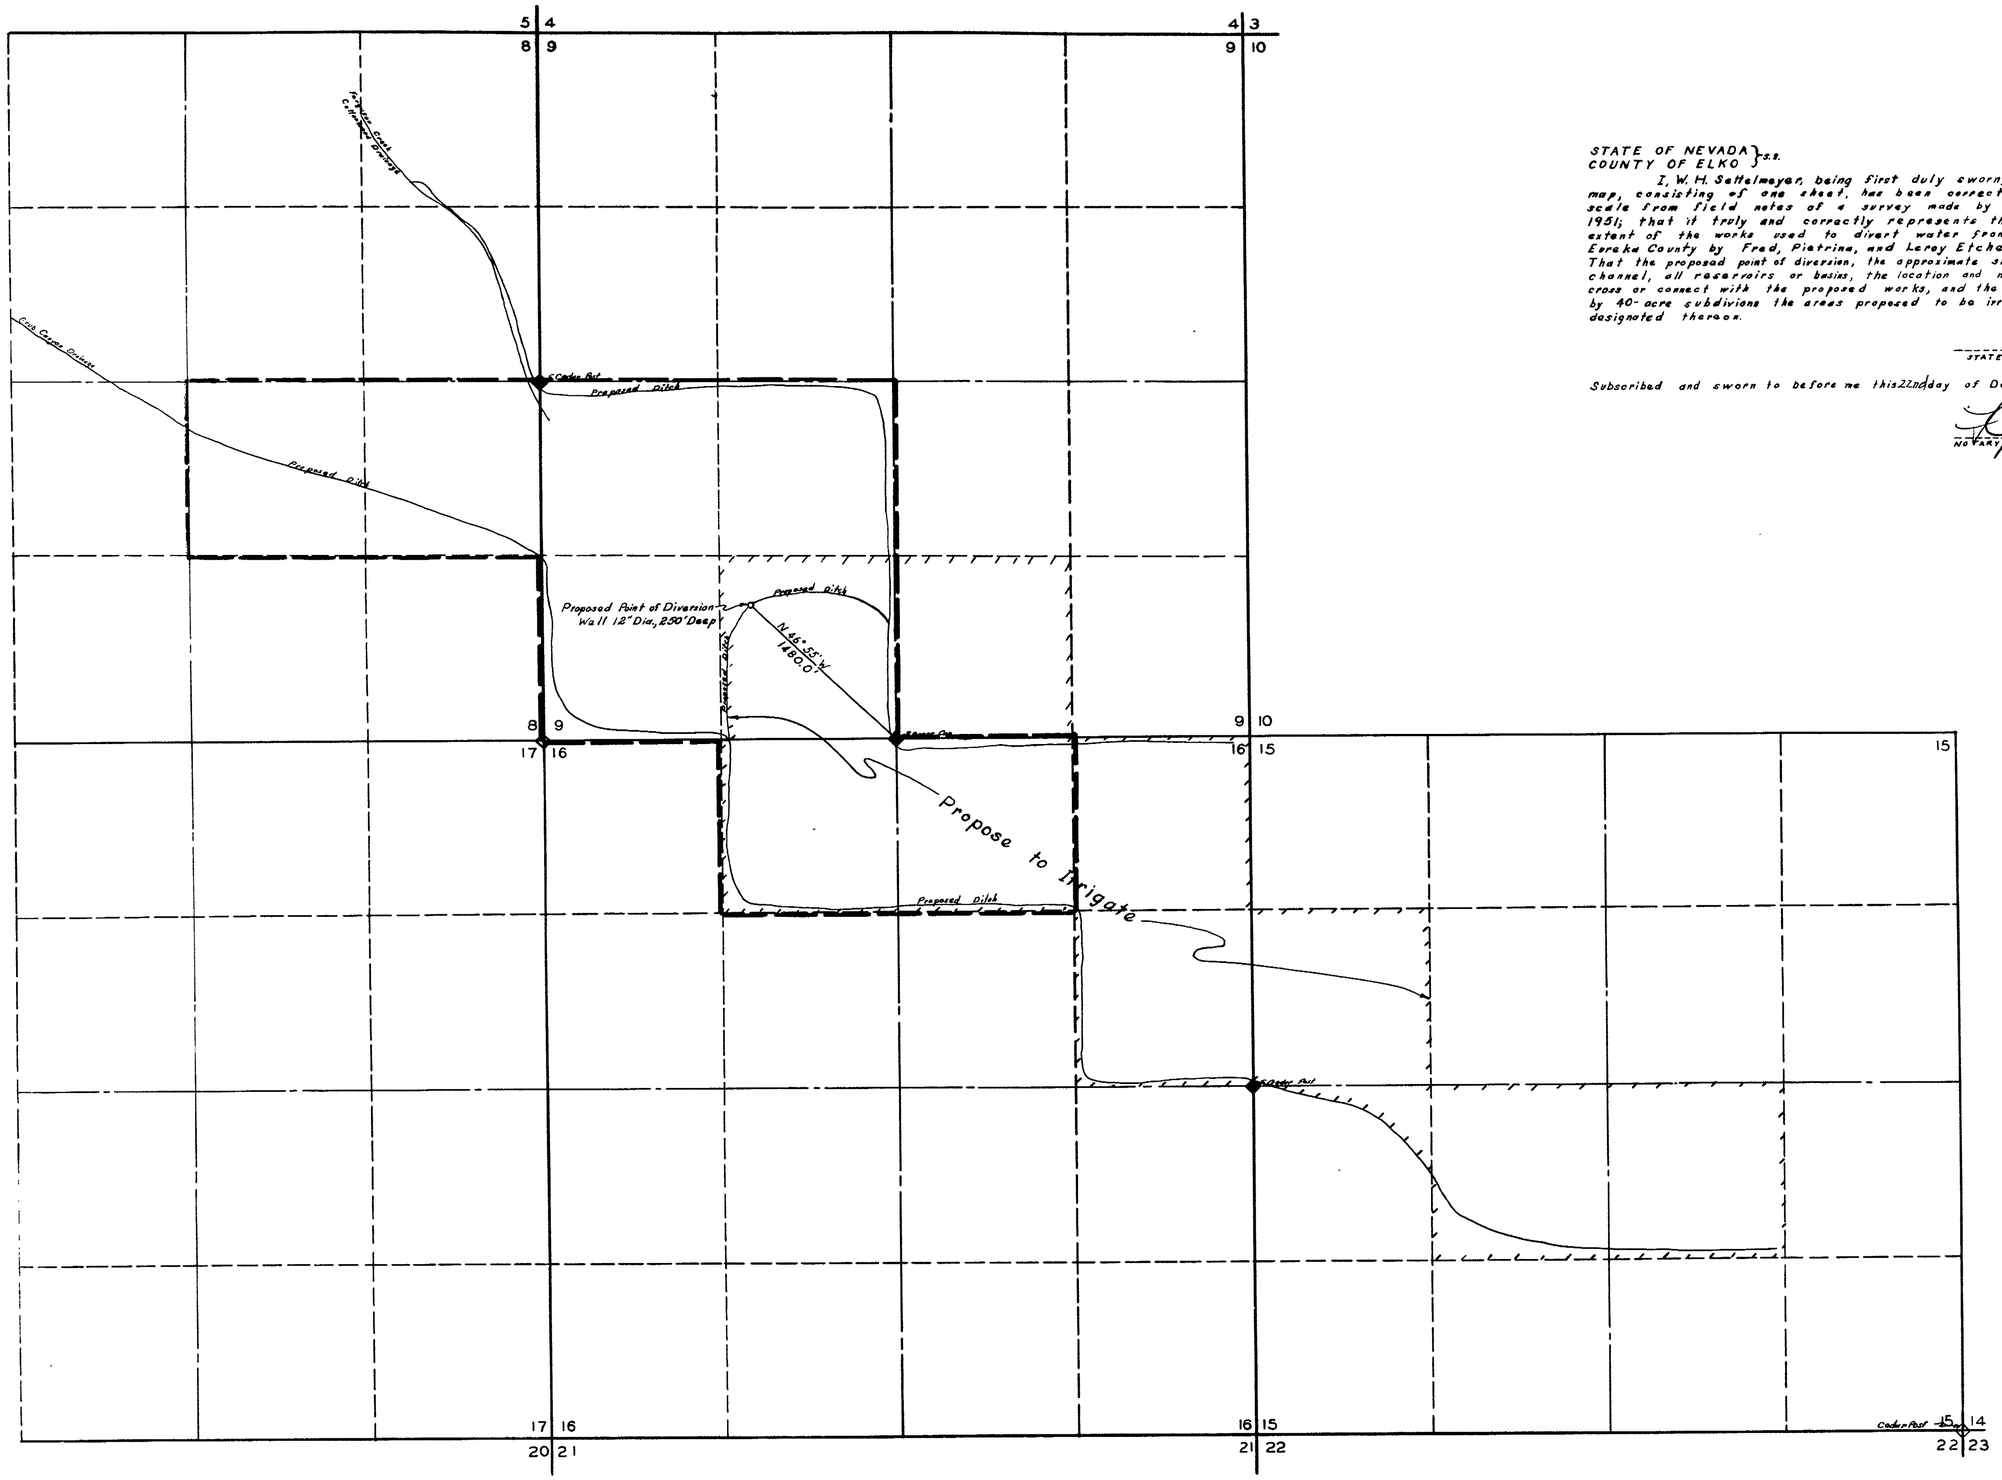

STATE OF NEVADA }
COUNTY OF ELKO } s.s.

I, W. H. Settelmeyer, being first duly sworn, depose and say that this map, consisting of one sheet, has been correctly drawn to the designated scale from field notes of a survey made by me on the 14th day of September 1951; that it truly and correctly represents the proposed location and extent of the works used to divert water from an underground source in Eureka County by Fred, Pietrina, and Leroy Etchegaray for irrigation purposes. That the proposed point of diversion, the approximate size and location of the diverting channel, all reservoirs or basins, the location and names of all other works which will cross or connect with the proposed works, and the boundaries of all lands, showing by 40-acre subdivions the areas proposed to be irrigated, are fully and correctly designated thereon.

W. H. Settelmeyer
STATE WATER RIGHT SURVEYOR

Subscribed and sworn to before me this 22nd day of December 1951.

T. Grant Sawyer
NOTARY PUBLIC IN AND FOR ELKO COUNTY, NEVADA

SCALE : 1" = 600'

T. 20 N., R. 49 E. M.D.B. & M.

FILED
JAN. 2, 1952
STATE ENGINEER'S OFFICE

OFFICE STATE ENGINEER
JAN 2 1952
RECEIVED

MAP

TO ACCOMPANY APPLICATIONS TO APPROPRIATE WATER FOR IRRIGATION FROM AN UNDERGROUND SOURCE IN EUREKA COUNTY BY FRED, PIETRINA, AND LEROY ETCHEGARAY

13956