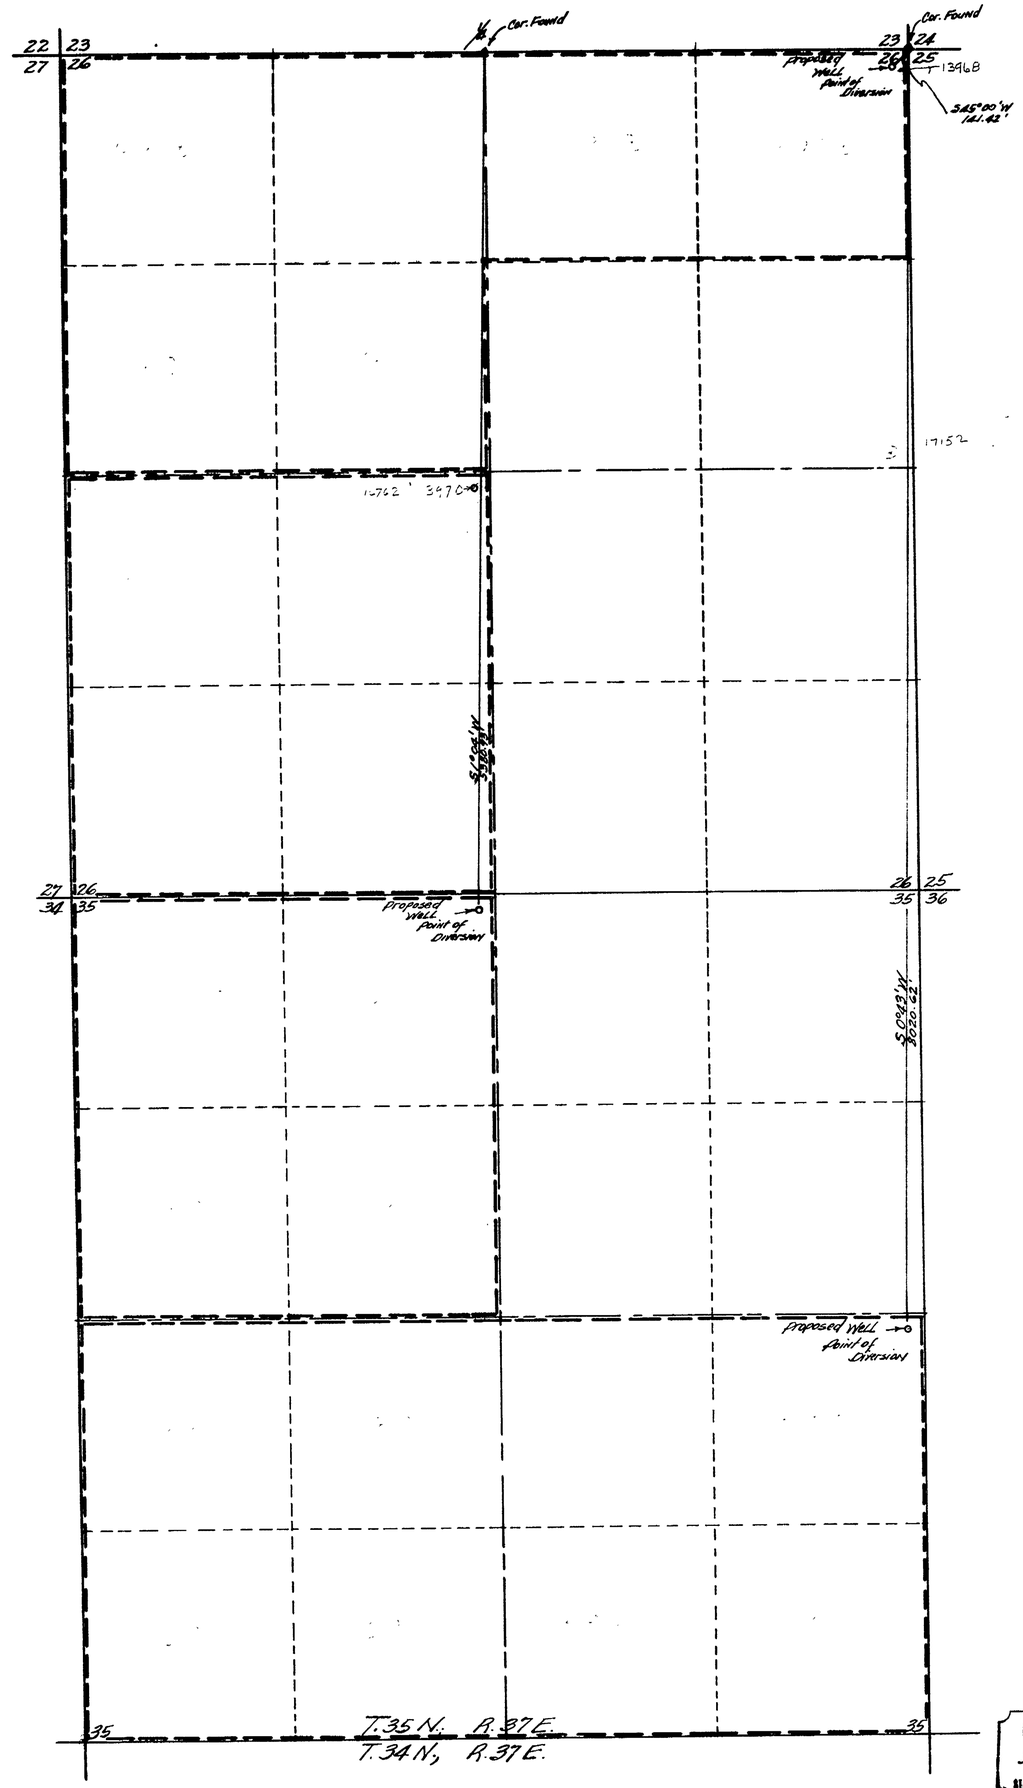

STATE OF NEVADA }
COUNTY OF HUMBOLDT } ss

I, Richard M. Black, being first duly sworn, depose and say that this map, consisting of 1 sheet inclusive, has been correctly drawn to the designated scale from field notes of a survey made by me between the day of June and the day of June, 1952; that it truly and correctly represents the proposed location and extent of the works used to divert water from underground, in Humboldt County, by E.W. Westmoreland, for irrigation purposes. That the proposed point of diversion, the approximate location and size of the diverting channel, all reservoirs or basins, the location and names of all other works which will cross or connect with the proposed works, and the boundary of all lands, showing by 40-acre subdivisions the areas proposed to be irrigated, are fully and correctly designated thereon.

Richard M. Black
STATE WATER RIGHT SURVEYOR

Subscribed and sworn to before me this day of 1952

Notary public in and for Humboldt County, Nevada

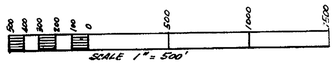

FILED
JULY 7, 1952
STATE ENGINEER'S OFFICE

OFFICE STATE ENGINEER

MAP

TO ACCOMPANY APPLICATION TO APPROPRIATE WATER FOR IRRIGATION BY E.W. WESTMORELAND FROM UNDERGROUND

Place in 13968 13969 13971