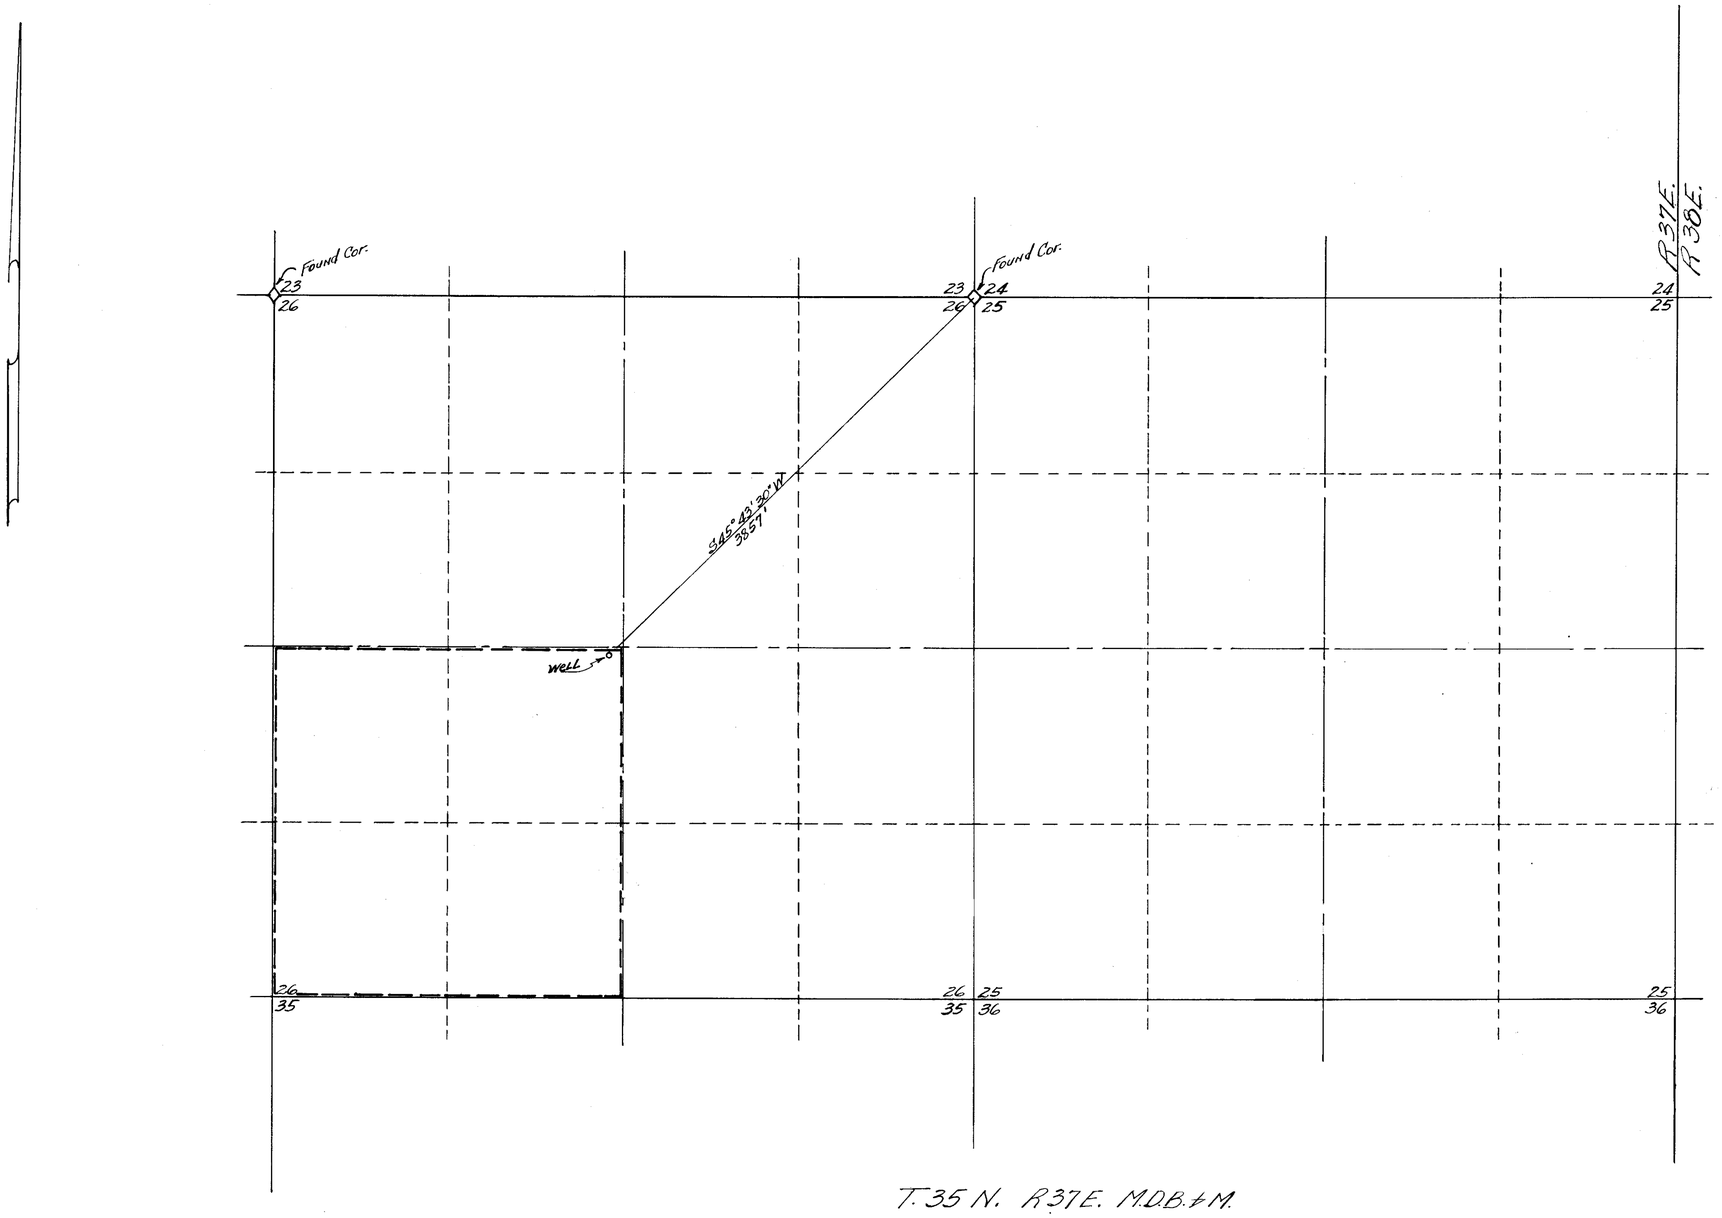

STATE OF NEVADA } SS
COUNTY OF HUMBOLDT }

I, Richard M. BLACK, being first duly sworn, depose and say that this map, consisting of one (1) sheet, has been correctly drawn to the designated scale from field notes of a survey made by me between the 23rd day of January and the 28th day of January 1952; that it truly and correctly represents the proposed location and extent of the works used to divert water from a well, in Humboldt County, by E.W. WESTMORELAND, for irrigation purposes. That the proposed point of diversion, the approximate location and size of the diverting channel, all reservoirs or basins, the location and names of all other works which will cross or connect with the proposed works, and the boundary of all lands, showing by 40 acre subdivisions the areas proposed to be irrigated, are fully and correctly designated thereon.

Richard M. Black
State Water Right Surveyor R.E. No. 458

Subscribed and sworn to before me this 2nd day of January 1952

Vonslow Lighton
Notary Public in and for HUMBOLDT COUNTY, NEVADA
MY COMMISSION EXPIRES SEPTEMBER 8, 1953

0 100 600 1000 Feet
SCALE 1" = 600'

FEB 11, 1952

OFFICE STATE ENGINEER FEB 11 52

MAP

To Accompany Application To Appropriate Water For Irrigation By E.W. Westmoreland From Underground

81236 13970