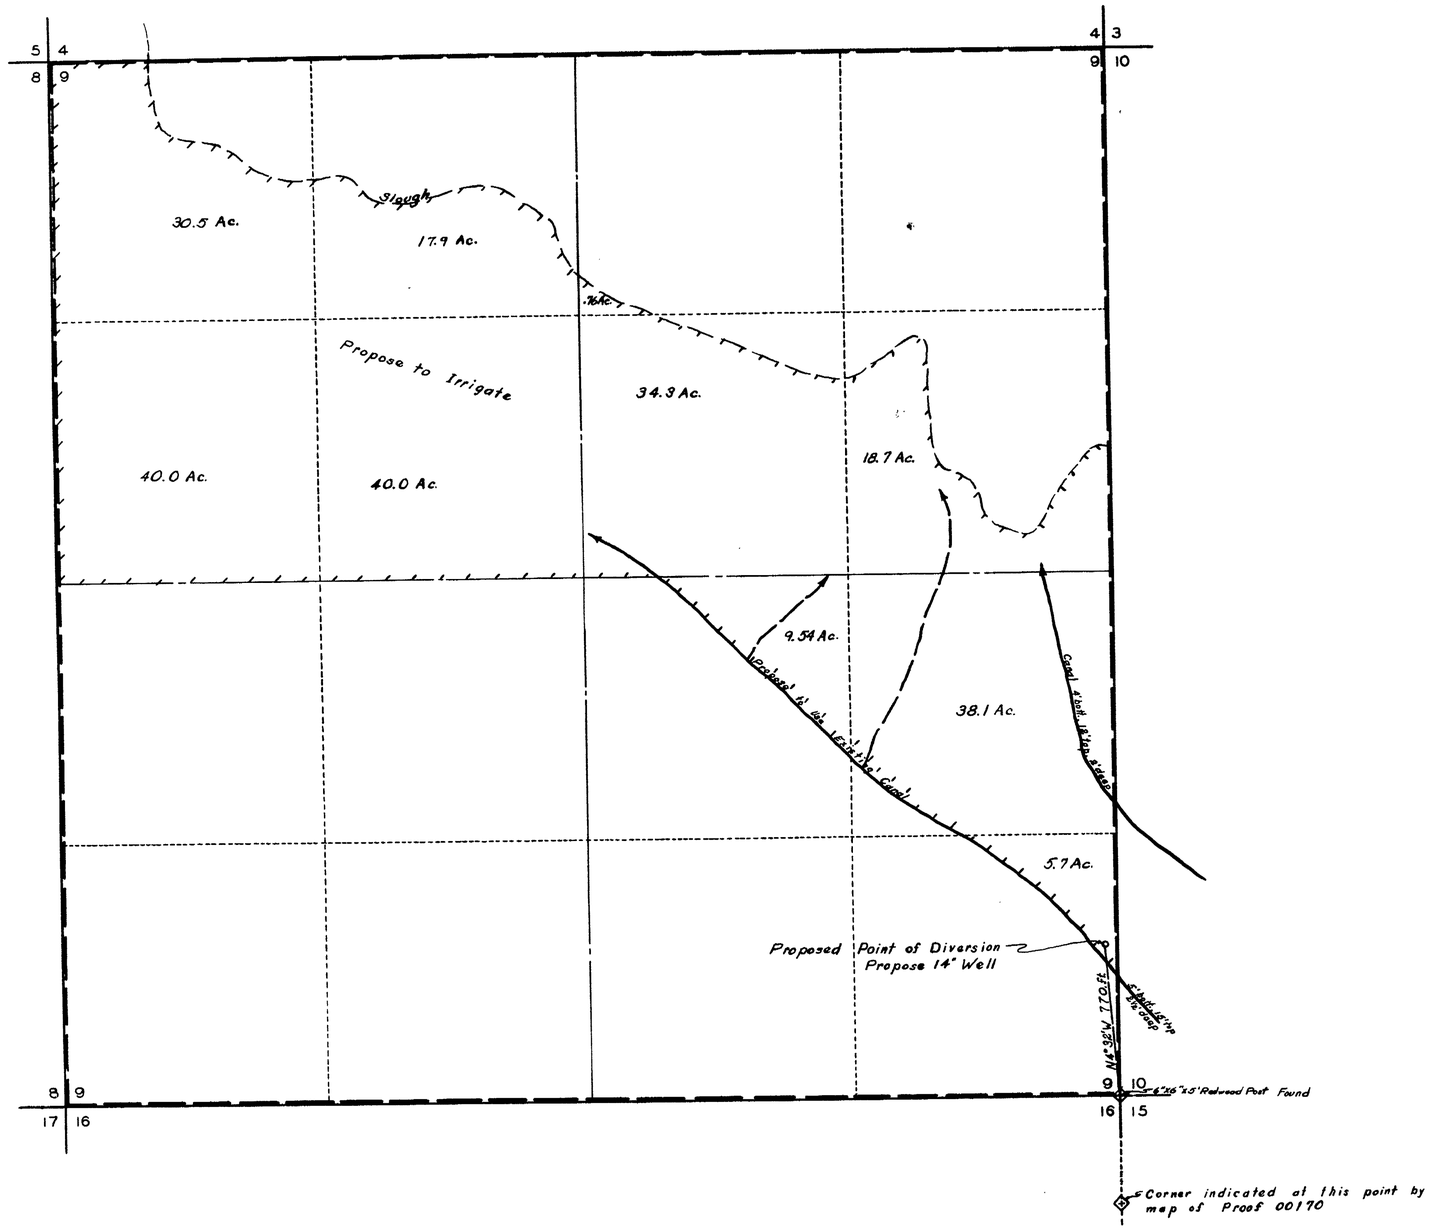

T. 34 N., R. 43 E. M.D.B.&M.

Note:
Area to be irrigated taken from map of Proof 00170

STATE OF NEVADA }
COUNTY OF ELKO } s.s.

I, W. H. Settelmeyer, being first duly sworn, depose and say that this map, consisting of one sheet has been correctly drawn to the designated scale from field notes of a survey made by me on the 2nd day of November 1951, that it truly and correctly represents the proposed location and extent of the works used to divert water from an underground source in Humboldt County by Pacific States Saving and Loan Company for Irrigation purposes. That the proposed Point of Diversion, the approximate location and size of the diverting channel, all reservoirs or basins, the location and names of all other works which will cross or connect with the proposed works, and the boundary of all lands, showing by 40 acre subdivisions the areas proposed to be irrigated, are fully and correctly designated thereon.

W. H. Settelmeyer
State Water Right Surveyor

Subscribed and sworn to before me this 22nd day of Dec. 1951.

T. Grant Sawyer
Notary Public in and for
Elko County, Nevada.

SCALE 1" = 400'

FILED
JAN. 2, 1952
STATE ENGINEER'S OFFICE

OFFICE
STATE ENGINEER
JAN 2 '52
RECEIVED

MAP

TO ACCOMPANY APPLICATION TO APPROPRIATE WATER FROM AN UNDERGROUND SOURCE IN HUMBOLDT COUNTY FOR IRRIGATION PURPOSES BY PACIFIC STATES SAVING AND LOAN COMPANY

13982