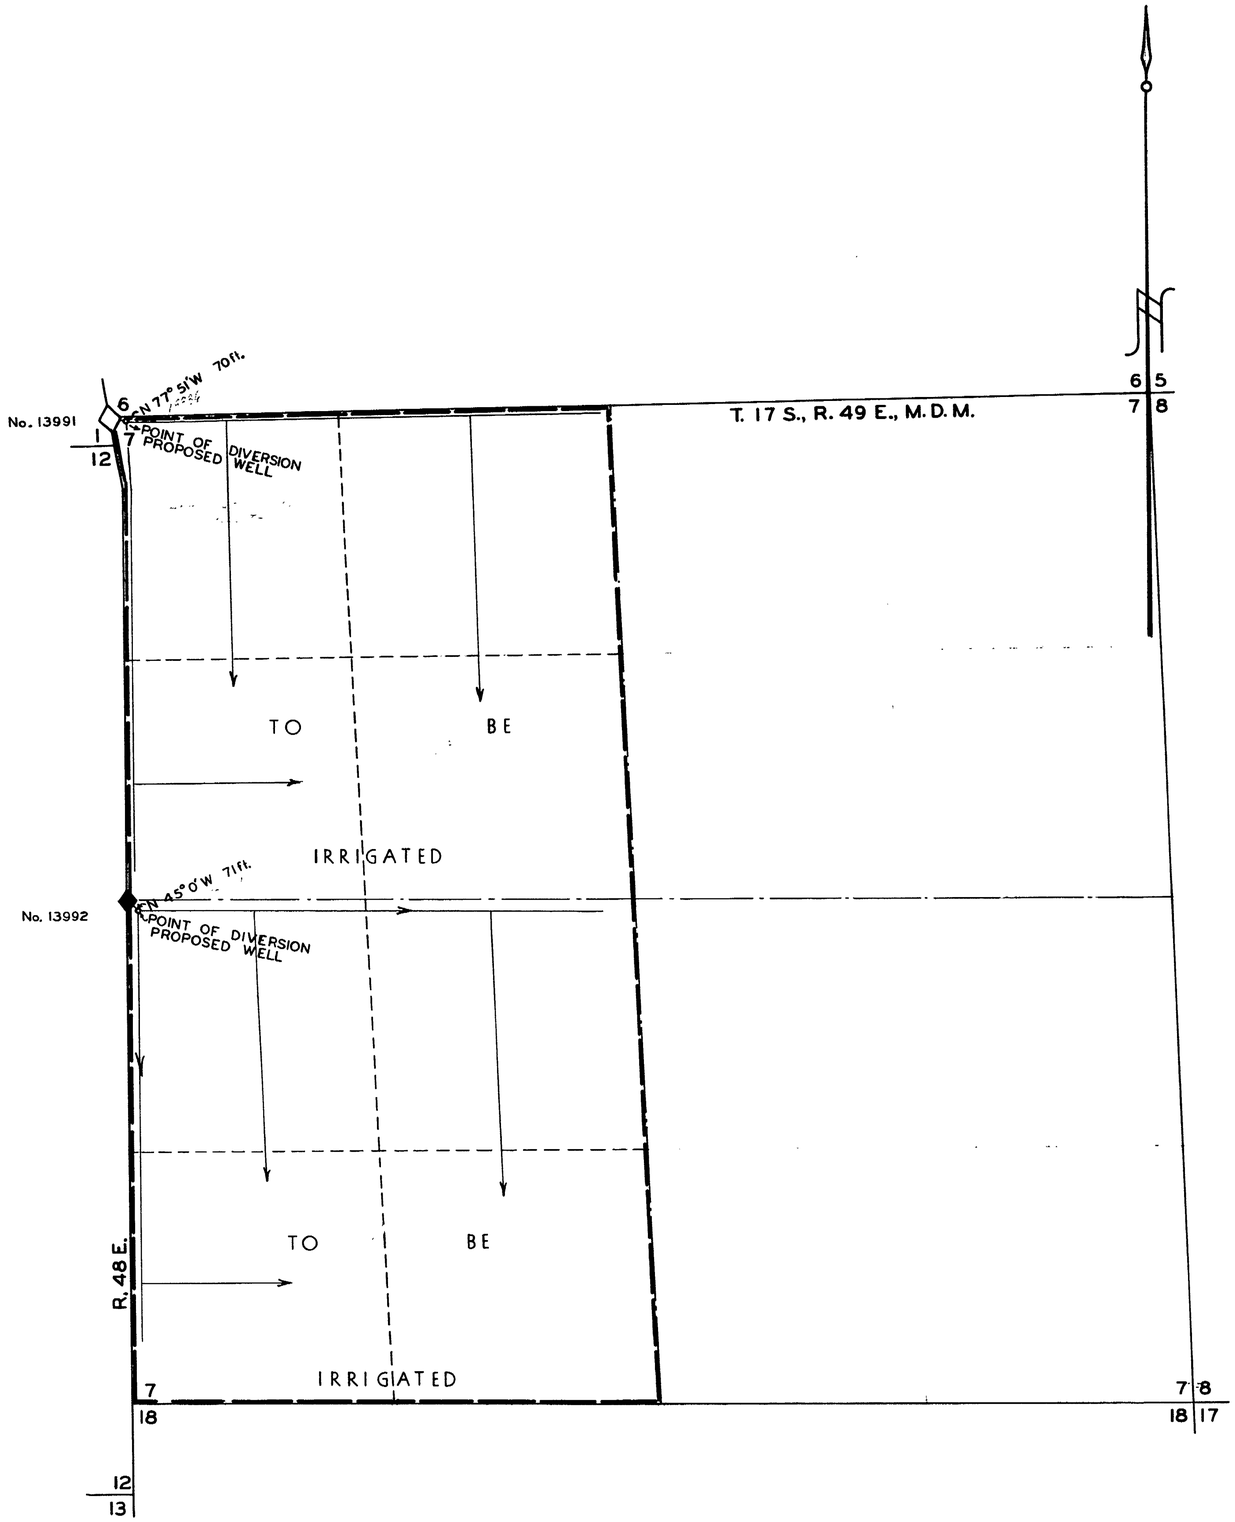

STATE OF NEVADA
COUNTY OF ESMERALDA } SS.

I, Harry H. Hughes, being first duly sworn, depose and say that this map, consisting of one sheet, has been correctly drawn to the designated scale from field notes of a survey made by me (or under my supervision and direction) between the 6th day of April and the 7th day of April, 1952; that it truly and correctly represents the proposed location and extent of the works used to divert water from an underground source, in Nye County, by Hugh S. Davis, for irrigation purposes. That the proposed point of diversion, the approximate location and size of the diverting channel, all reservoirs or basins, the location and names of all other works which will cross or connect with the proposed works, and the boundary of all lands, showing by 40-acre subdivisions the areas proposed to be irrigated, are fully and correctly designated thereon.

Harry H Hughes
State Water Right Surveyor

Subscribed and sworn to before me
this 28th day of Dec. 1953
Frances A Carlson
Notary Public in and for Esmeralda County, Nevada

SCALE 1 in. = 400 ft.

0 400 800 1200 1600

FILED
DEC. 31, 1953
STATE ENGINEER'S OFFICE

OFFICE STATE ENGINEER
DEC 31 '53
RECEIVED

MAP TO ACCOMPANY
APPLICATION TO APPROPRIATE WATER
FOR
IRRIGATION AND DOMESTIC
BY
H. S. DAVIS
FROM
UNDERGROUND SOURCE

18887; 18886; File under 13991-13992