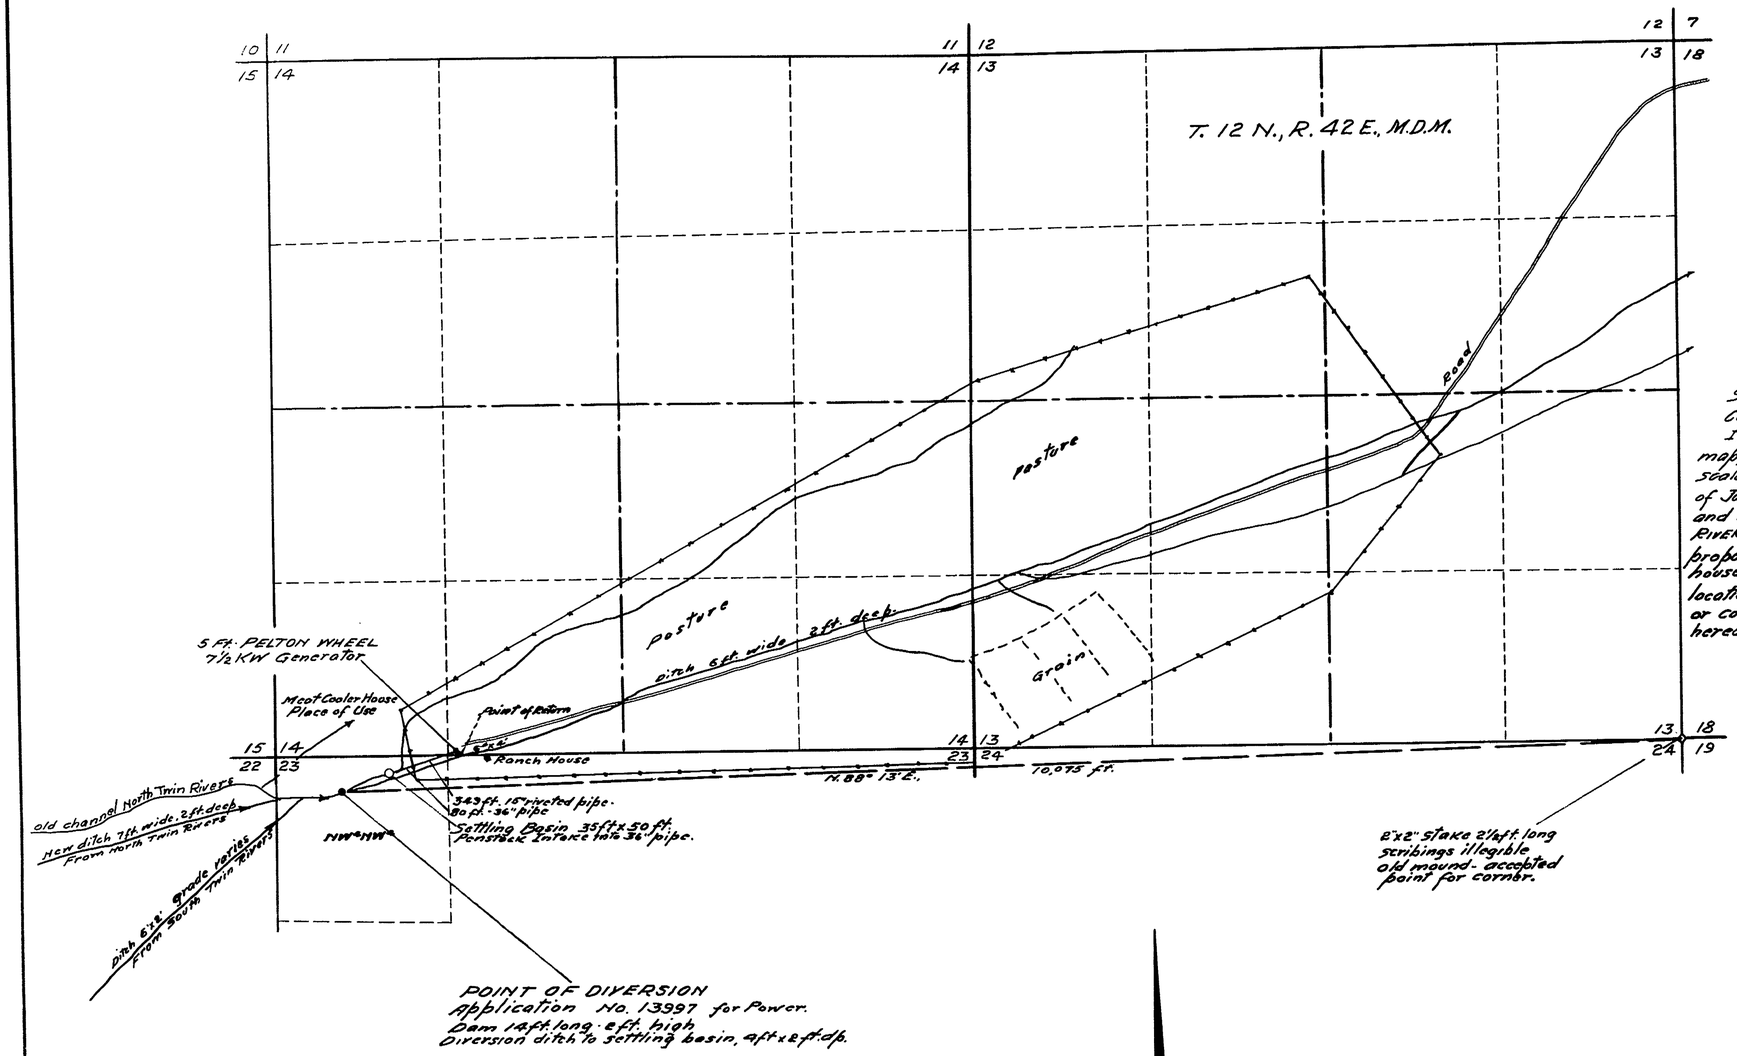

STATE OF NEVADA }
County of White Pine } SS.

I, Robert W. Millard, being first duly sworn, depose and say that this map, consisting of one sheet, has been correctly drawn to the designated scale from field notes of a survey made by me between the 4th and 8th days of July, 1952; that it truly and correctly represents the proposed location and extent of the works used to divert water from NORTH and SOUTH TWIN RIVERS in Nye County by WILL J. FARRINGTON for Power purposes. That the proposed point of diversion and return, the location of the proposed power house, the approximate size and capacity of the diverting conduit, and the location and names of all other works or streams which are crossed by or connected with the said works, are fully and correctly designated hereon.

R. W. Millard
State Water Right Surveyor.

Subscribed and sworn to before me this 7th day of July, 1952.

R. W. Millard
Notary Public in and for White Pine County, Nevada.
My Commission Expires December 22, 1953.

0' 500' 1000' 2000'
SCALE 1-IN.=800 FT.

FILED
JULY 14, 1952
STATE ENGINEER'S OFFICE

MAP TO ACCOMPANY APPLICATION TO APPROPRIATE WATER FOR POWER
BY
WILL J. FARRINGTON
FROM
NORTH & SOUTH TWIN RIVERS

SURVEYED JULY 5-7, 1952 BY F.W. MILLARD & SON. ELY, NEVADA.

13997