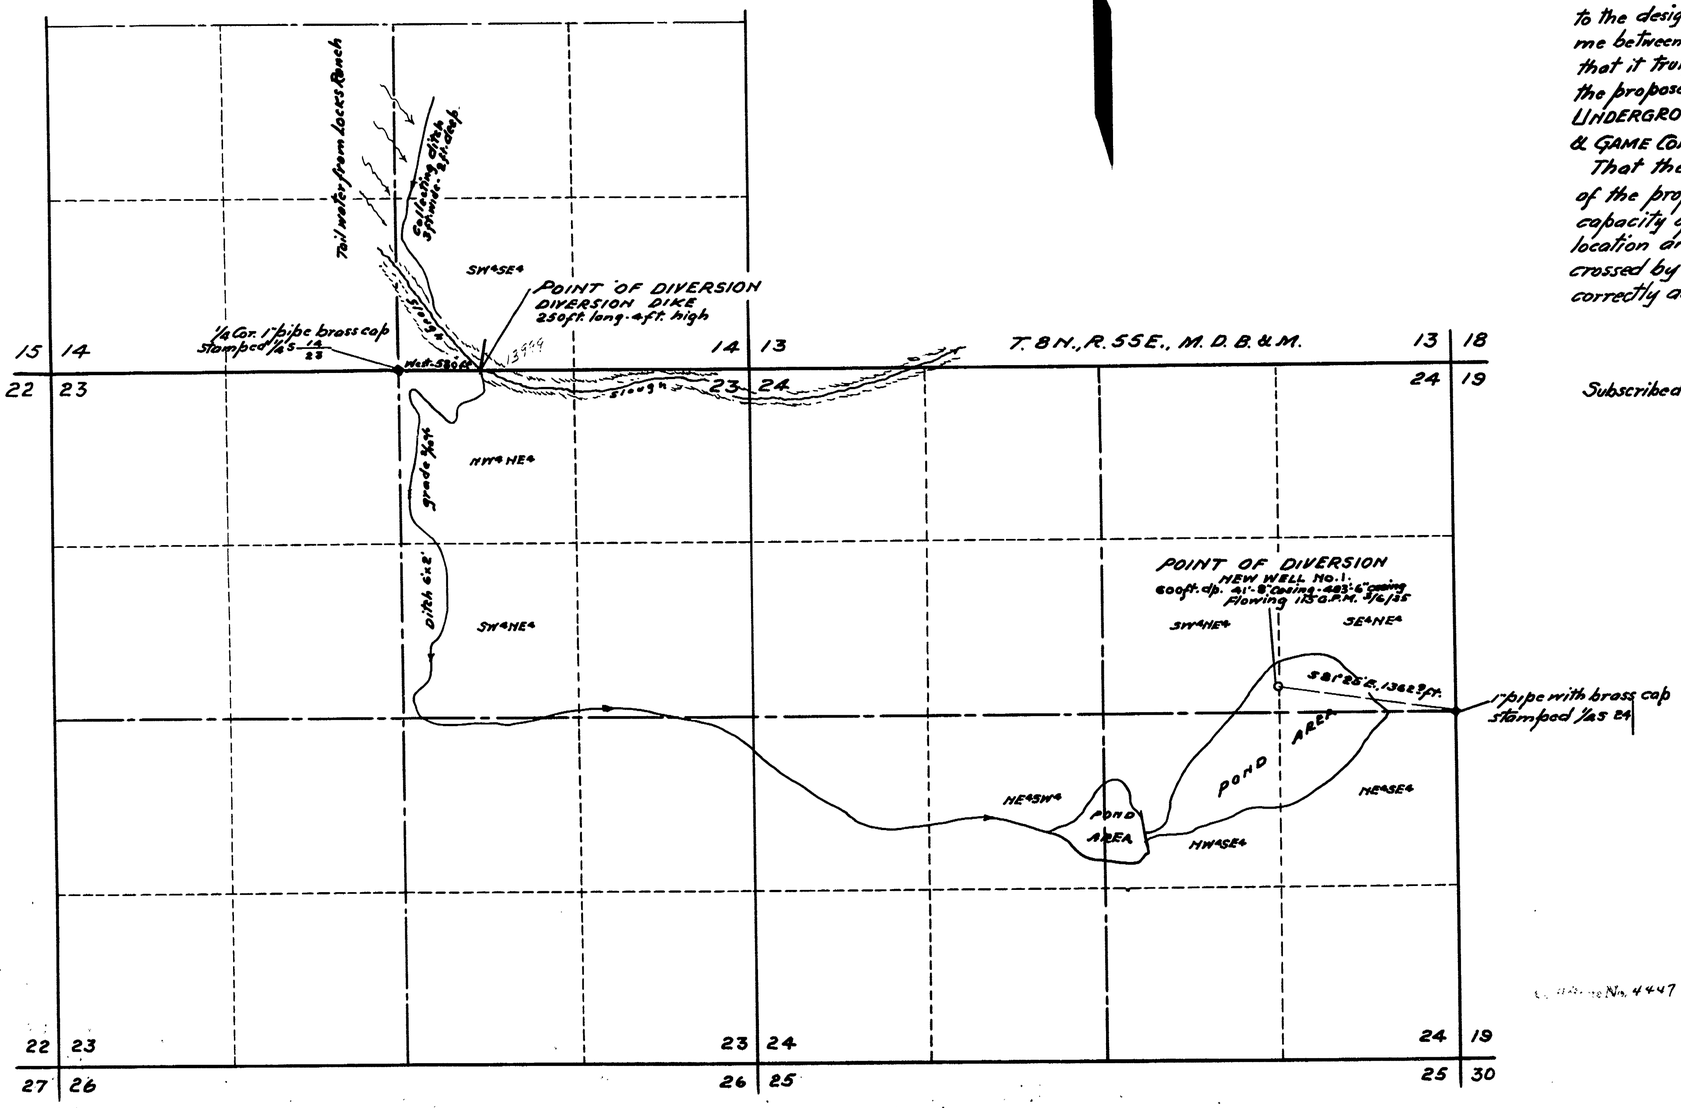

STATE OF NEVADA }
County of White Pine } ss.

I, Robert W. Millard, being first duly sworn, depose and say that this map, consisting of one sheet, has been correctly drawn to the designated scale from the field notes of a survey made by me between the 2nd day of Nov. 1933 and the 15th. day of June, 1935; that it truly and correctly represents the location and extent of the proposed works used to divert water from a SLOUGH and UNDERGROUND SOURCE in Nye County by the NEVADA FISH & GAME COMMISSION for recreational and wild life purposes.

That the proposed points of diversion, the location of the proposed pond areas, the approximate size and capacity of the diverting channel & conduit, and the location and names of all other works or streams which are crossed by or connected with said works, are fully and correctly designated hereon.

Robert W. Millard
State Water Right Surveyor.

Subscribed and sworn to before me this 4th. day of January, 1952.

J. W. Millard
Notary Public in and for White Pine County, Nevada.

My commission expires Dec. 22, 1953.

0' 500' 1000' 2000'
SCALE 1-IN. = 600 FT.

4090 - Apr. 2, 1954

Permit No. 4447 Issued July 17, 1956

FILED
JAN. 17, 1952
STATE ENGINEER'S OFFICE

RECEIVED
STATE ENGINEER
JAN 17 1952

MAP TO ACCOMPANY APPLICATIONS TO APPROPRIATE WATER FOR RECREATIONAL & WILD LIFE PURPOSES BY NEVADA FISH & GAME COMMISSION FROM SLOUGH & UNDERGROUND SOURCES

SURVEYED NOV. 2, 1933 To JUNE 15, 1935.
BY - R. W. MILLARD & SON.
ELY, NEVADA.

13998-13999