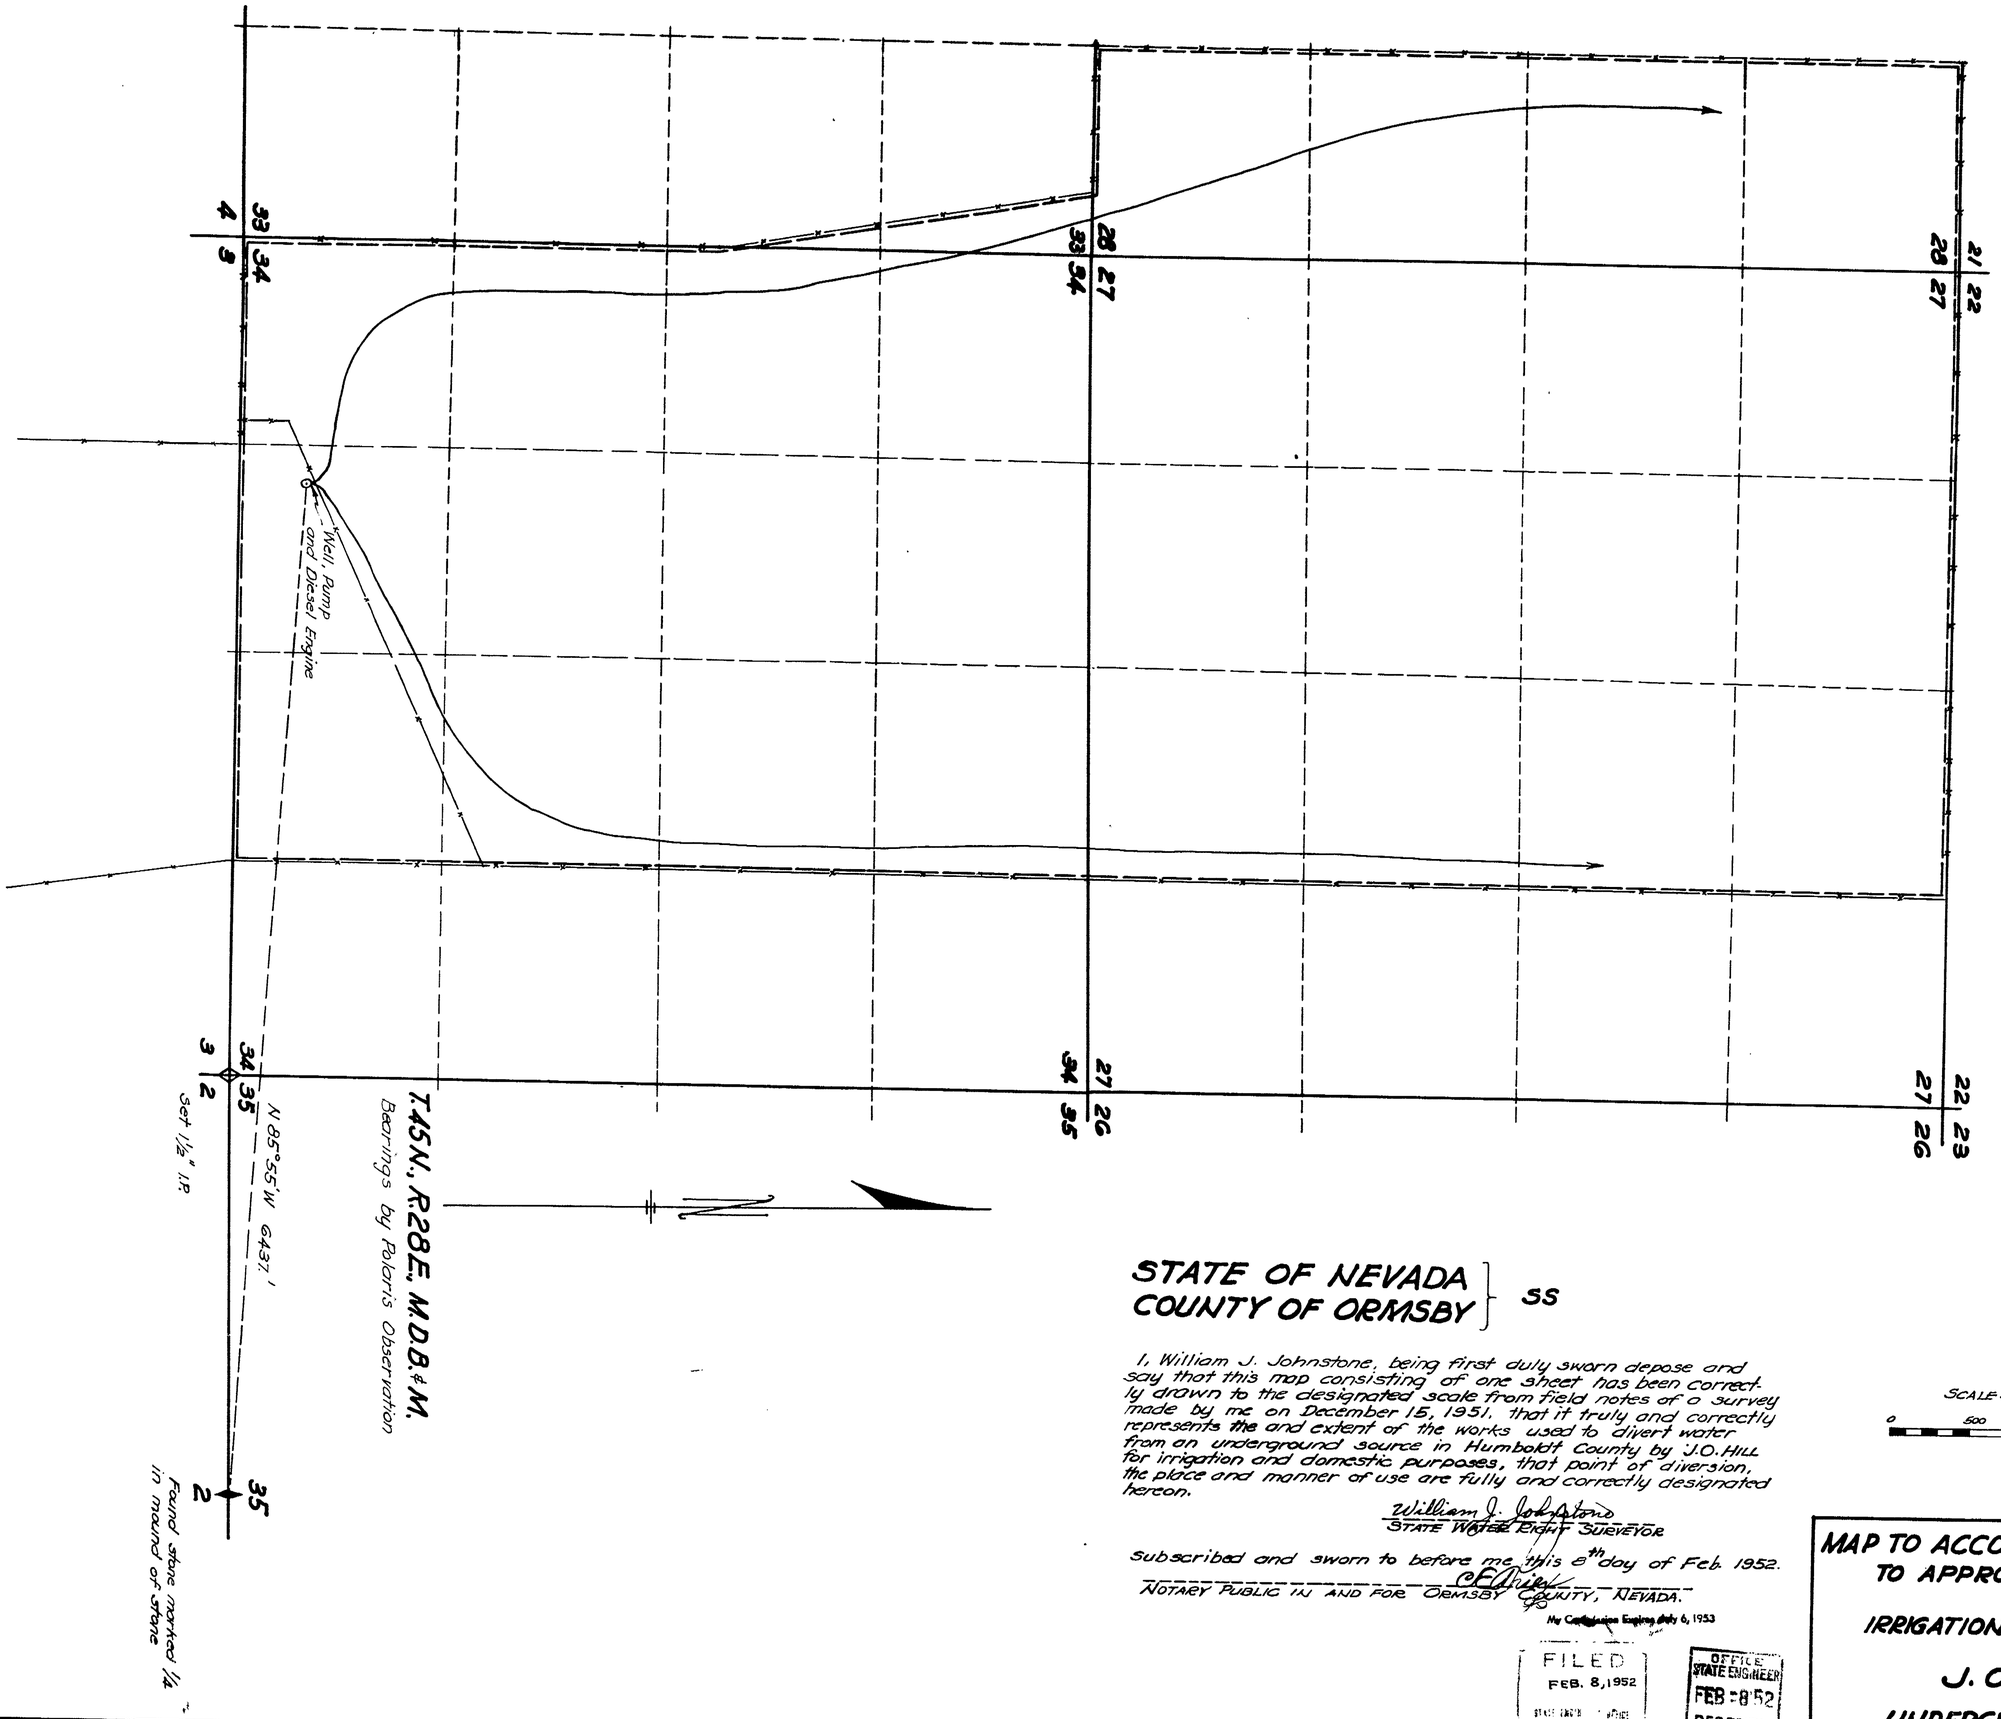

STATE OF NEVADA
COUNTY OF ORMSBY } SS

I, William J. Johnstone, being first duly sworn depose and say that this map consisting of one sheet has been correctly drawn to the designated scale from field notes of a survey made by me on December 15, 1951, that it truly and correctly represents the and extent of the works used to divert water from an underground source in Humboldt County by J.O. HILL for irrigation and domestic purposes, that point of diversion, the place and manner of use are fully and correctly designated hereon.

William J. Johnstone
STATE WATER RIGHT SURVEYOR

Subscribed and sworn to before me this 8th day of Feb. 1952.

C.E. Arias
NOTARY PUBLIC IN AND FOR ORMSBY COUNTY, NEVADA.

My Commission Expires July 6, 1953

SCALE: 1 INCH = 500 FEET

0 500 1000 1500 2000

FILED
FEB. 8, 1952
STATE ENGINEER OFFICE

OFFICE STATE ENGINEER
FEB 8 '52
RECEIVED
ANS.

MAP TO ACCOMPANY APPLICATION TO APPROPRIATE WATER
FOR
IRRIGATION AND DOMESTIC
BY
J. O. HILL
FROM
UNDERGROUND SOURCE
JAN. 8, 1952.

14049