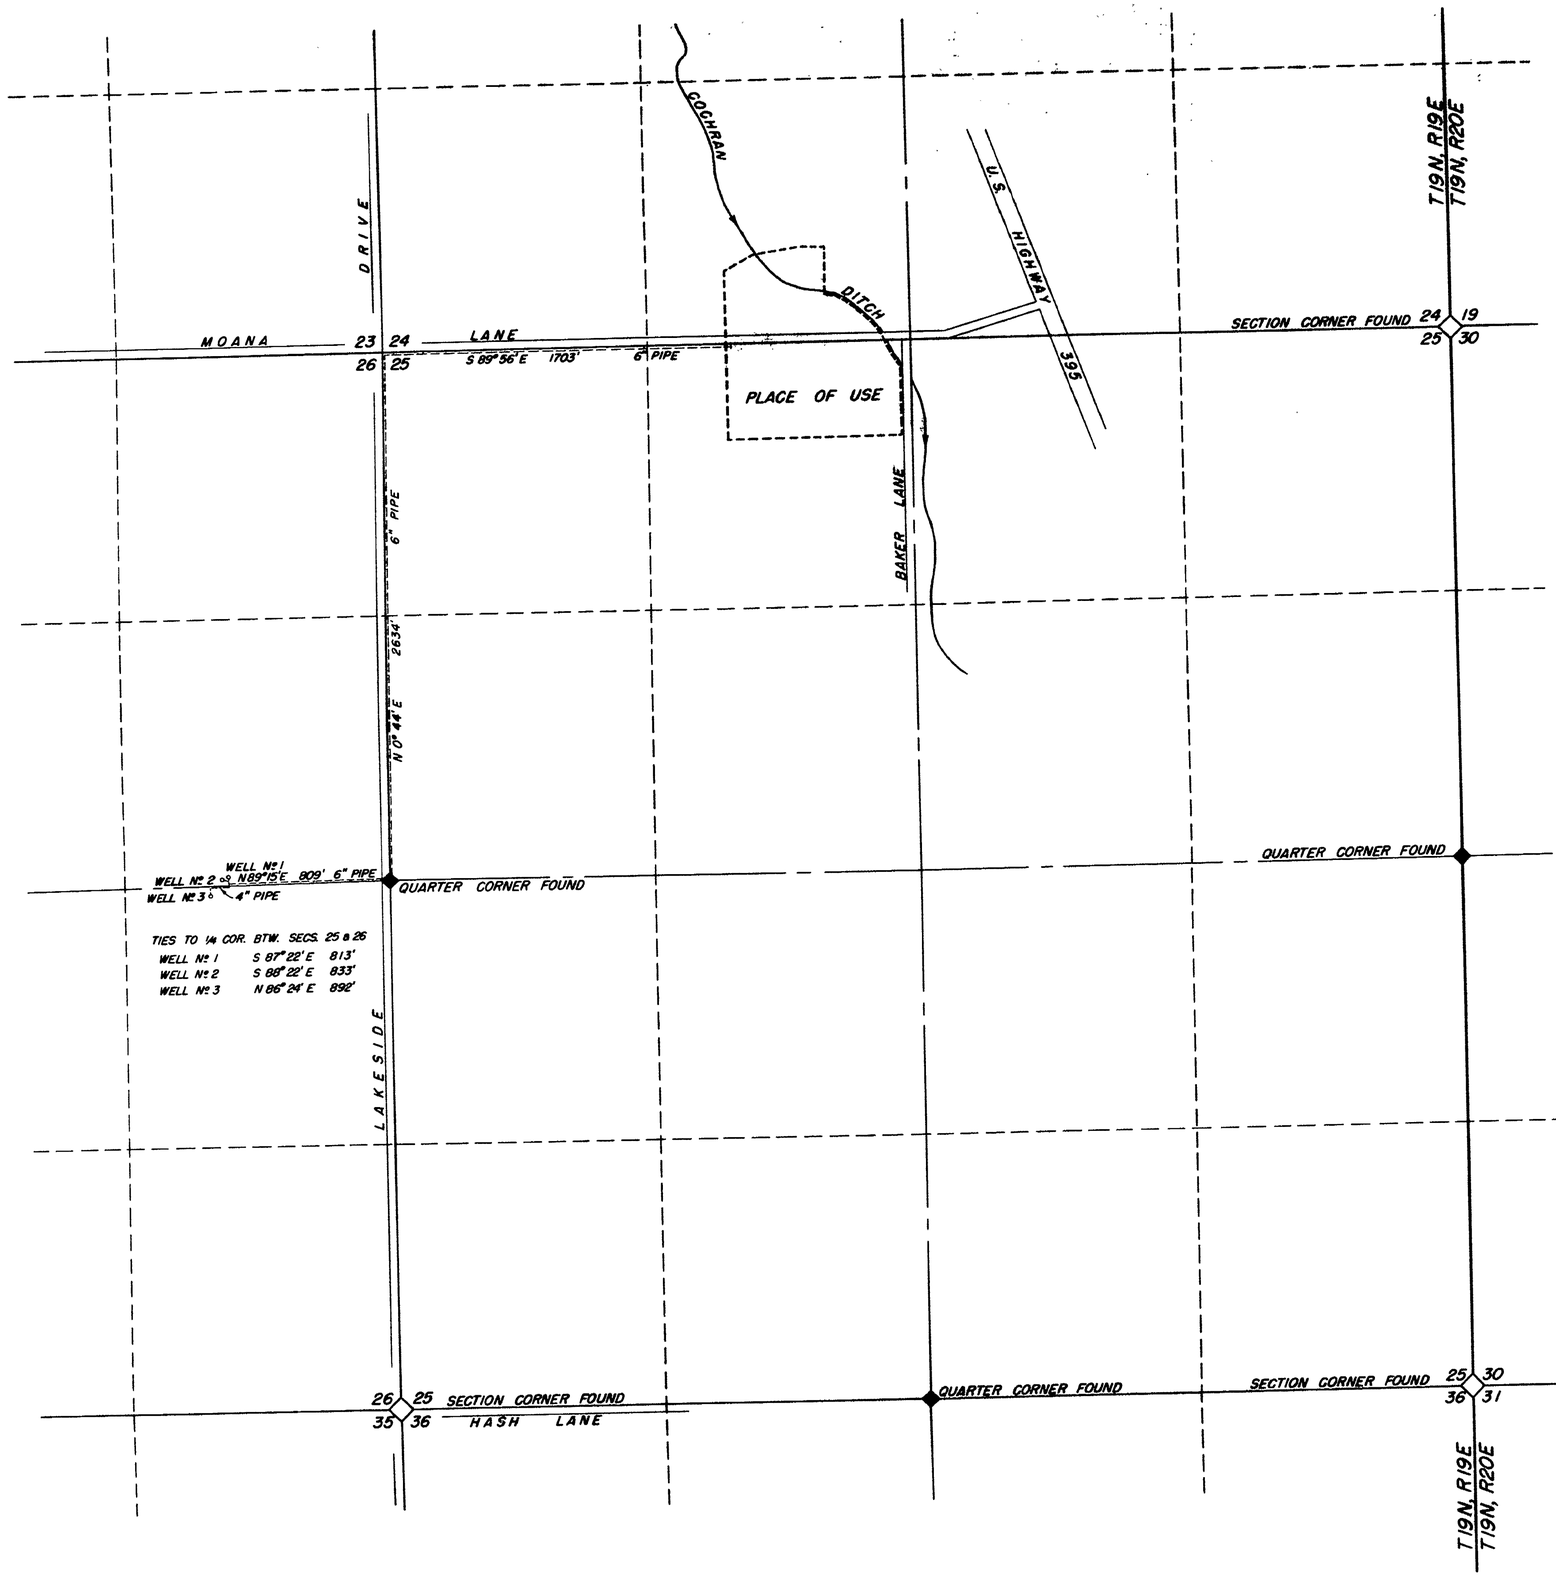

I, A. E. HOLGATE, BEING FIRST DULY SWORN, DEPOSE AND SAY THAT THIS MAP, CONSISTING OF ONE SHEET, HAS BEEN CORRECTLY DRAWN TO THE DESIGNATED SCALE FROM FIELD NOTES OF A SURVEY MADE UNDER MY SUPERVISION ON APRIL 26, 1952; THAT IT TRULY AND CORRECTLY REPRESENTS THE PROPOSED LOCATION AND EXTENT OF THE WORKS PROPOSED TO BE USED TO DIVERT WATER FROM UNDERGROUND SOURCES IN WASHOE COUNTY, NEVADA, BY L. W. BERRUM FOR BATHING, HEATING, AND DOMESTIC USE PURPOSES; THAT THE PROPOSED POINT OF DIVERSION, THE APPROXIMATE LOCATION AND SITE OF THE DIVERTING CHANNEL, ALL RESERVOIRS OR BASINS, THE LOCATIONS AND NAMES OF ALL OTHER WORKS WHICH WILL CROSS OR CONNECT WITH THE PROPOSED WORKS, AND THE BOUNDARY OF ALL LANDS, SHOWING BY 40-ACRE LEGAL SUBDIVISIONS THE AREAS PROPOSED TO BE SUPPLIED, ARE FULLY AND CORRECTLY DESIGNATED HEREON.

A. E. Holgate

STATE WATER RIGHT SURVEYOR

SUBSCRIBED AND SWORN TO BEFORE ME THIS 27th DAY OF May, 1952.

P. Fisher

NOTARY PUBLIC IN AND FOR CARSON CITY COUNTY, NEVADA

My Commission Expires July 6, 1953

SCALE: 1" = 400'

400 200 100 0 400 800 1200

Certificate No. 3876 Issued Oct. 15, 1962

FILED
MAY 27, 1952
STATE ENGINEER'S OFFICE

OFFICE STATE ENGINEER
MAY 27 '52
RECEIVED

MAP TO ACCOMPANY APPLICATION TO APPROPRIATE WATER FOR BATHING, HEATING, AND DOMESTIC USES

BY

L. W. BERRUM

SECS. 24, 25 & 26, T19N, R19E, M.D.B.&M.
WASHOE COUNTY, NEVADA

APPLICATION Nº 14114

14114