T. 22 S., R. 61 E., M.D.B. & M.

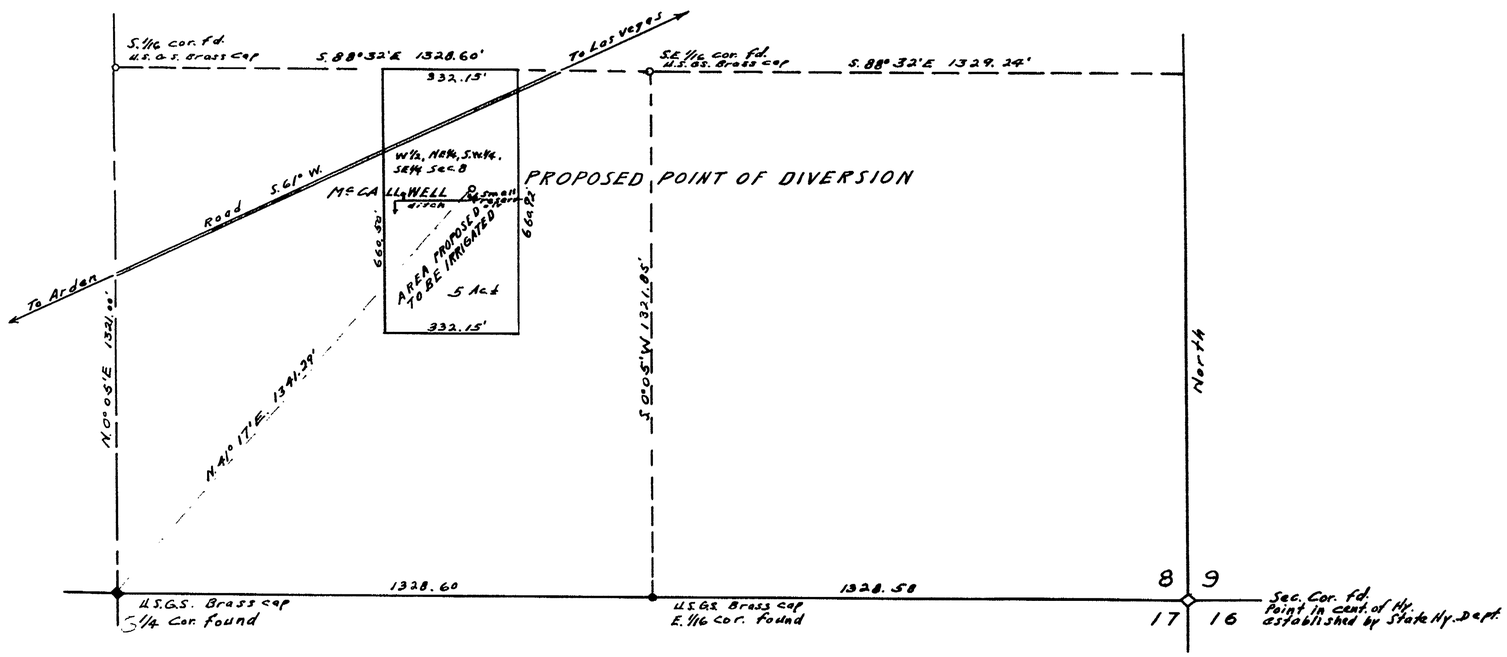

STATE OF NEVADA
COUNTY OF CLARK } S.S.

I, L. A. Harris, being first duly sworn, depose and say that this map, consisting of one sheet, has been correctly drawn to the designated scale from field notes of a survey made by me between the 9th day of May and the 11th day of May, 1952, that it truly and correctly represents the proposed location and extent of the works used to divert water from McCall Well in Clark County by H. D. McCall, for irrigation purposes. That the proposed point of diversion, the approximate location and size of the diverting channel, all reservoirs or basins, the location and names of all other works which will cross or connect with the proposed works, and the boundary of all lands, showing by 40 acre subdivisions, the areas proposed to be irrigated, are fully and correctly designated thereon.

L. A. Harris
STATE WATER RIGHT SURVEYOR

Subscribed and sworn to before me this 19th day of May, 1952

NOTARY PUBLIC IN AND FOR
CLARK COUNTY, NEVADA

SCALE: 1 IN = 200 FT.

0 100' 200' 300' 600' 1000'

FILED
May 22, 1952
STATE ENGINEER'S OFFICE

OFFICE
STATE ENGINEER
MAY 22 '52
RECEIVED
A.N.S.

MAP TO ACCOMPANY
APPLICATION
TO APPROPRIATE WATER
FOR
IRRIGATION
BY
H. D. McCALL
FROM
McCALL WELL

14148