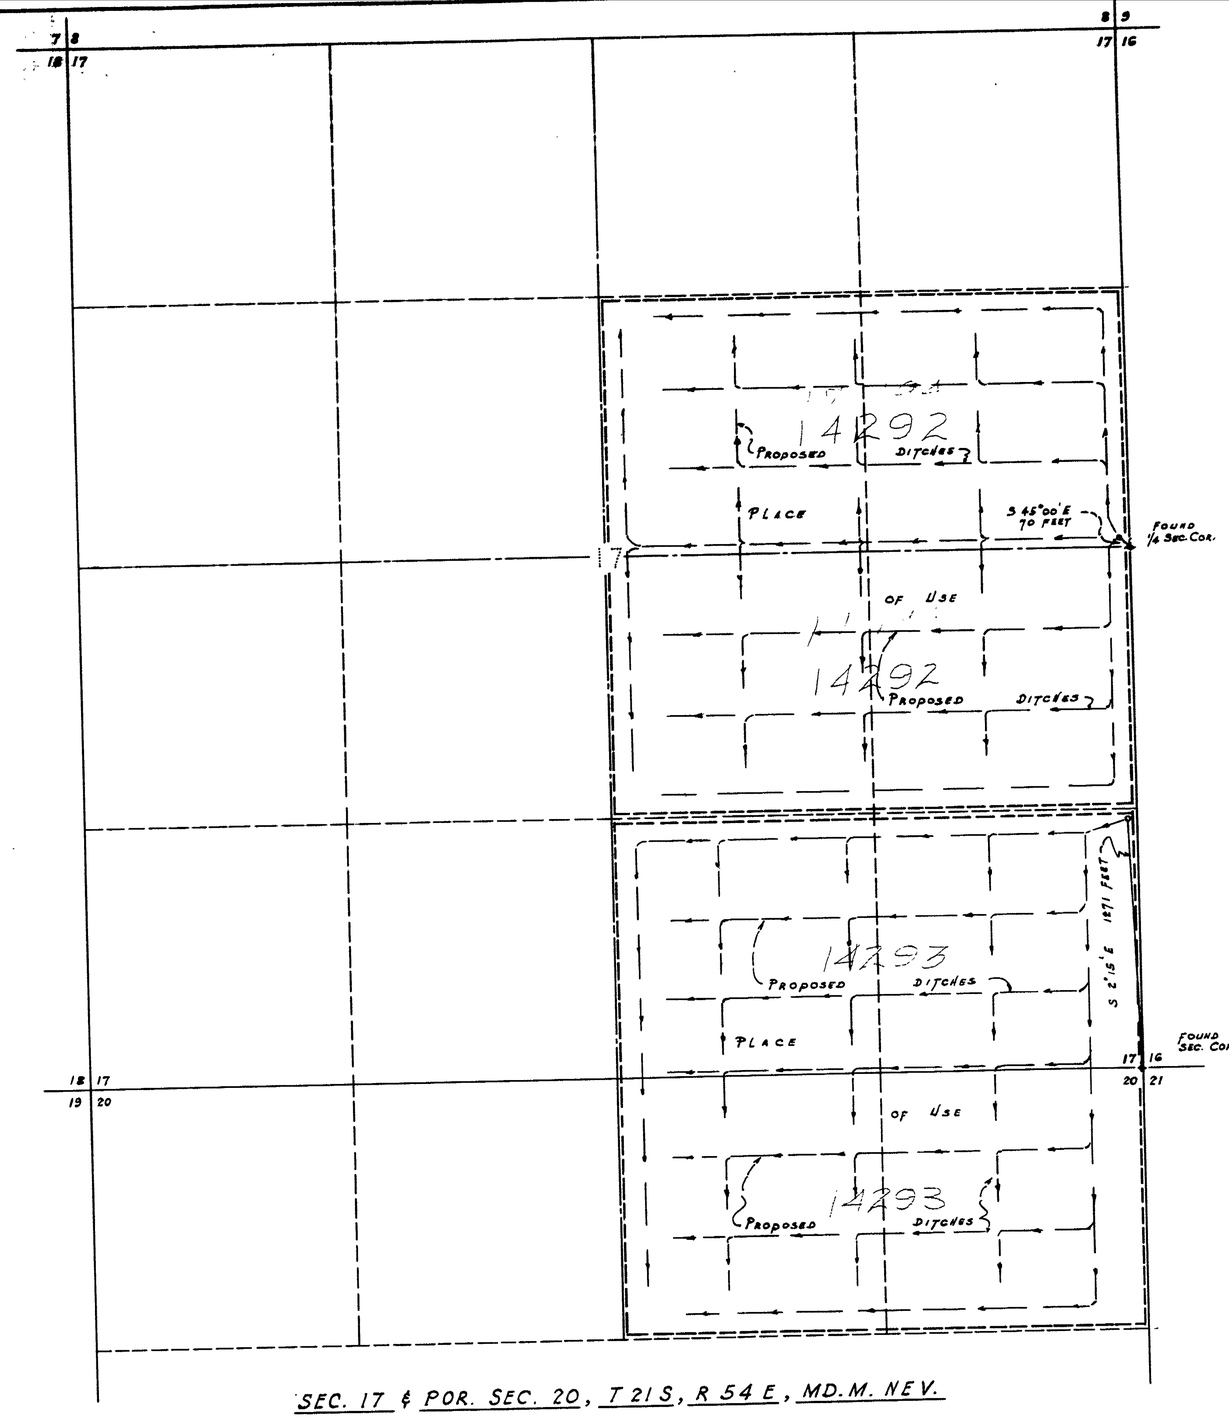

SEC. 17 & POR. SEC. 20, T 21 S, R 54 E, MD.M. NEV.

STATE OF NEVADA }
COUNTY OF CLARK } SS.

I, JACK ASHER, BEING FIRST DULY SWORN, DEPOSE AND SAY THAT THIS MAP, CONSISTING OF ONE SHEET, WAS BEEN CORRECTLY DRAWN TO THE DESIGNATED SCALE FROM FIELD NOTES OF A SURVEY MADE BY ME AND COMPLETED ON THE 6TH DAY OF MAY - 1952. THAT IT TRULY AND CORRECTLY REPRESENTS THE PROPOSED LOCATIONS AND EXTENT OF THE WORKS USED TO DIVERT WATER FROM PAHRUMP VALLEY BASIN, IN NYE COUNTY, NEV. BY: MAX HAFEN, FOR IRRIGATION AND DOMESTIC PURPOSES. THAT THE PROPOSED POINTS OF DIVERSIONS, THE APPROXIMATE LOCATIONS AND SIZE OF THE DIVERTING CHANNELS, ALL RESERVOIRS OR BASINS IF ANY, AND THE BOUNDARY OF ALL LANDS SHOWING BY 40-ACRE SUBDIVISIONS, THE AREAS PROPOSED TO BE IRRIGATED, ARE FULLY AND CORRECTLY DESIGNATED THEREON.

Jack Asher
STATE WATER RIGHT SURVEYOR

SUBSCRIBED AND SWORN TO BEFORE ME THIS 19TH DAY OF MAY - 1952.

Richard Stevens
NOTARY PUBLIC IN AND FOR CLARK COUNTY, NEVADA.

MY COMMISSION EXPIRES: Oct. 16, 1955

FILED
MAY 22, 1952
STATE ENGINEER'S OFFICE

OFFICE
STATE ENGINEER
MAY 22 '52

0 400 800 1200 1600 2000
SCALE IN FEET

MAP TO ACCOMPANY
APPLICATIONS TO APPROPRIATE WATER
BY
MAX HAFEN
FOR
IRRIGATION & DOMESTIC USE
PAHRUMP VALLEY BASIN
NYE COUNTY - NEVADA

JACK ASHER
CIVIL ENGINEER
721 FREMONT
LAS VEGAS, NEVADA

14293 PLACE IN 14292-17194