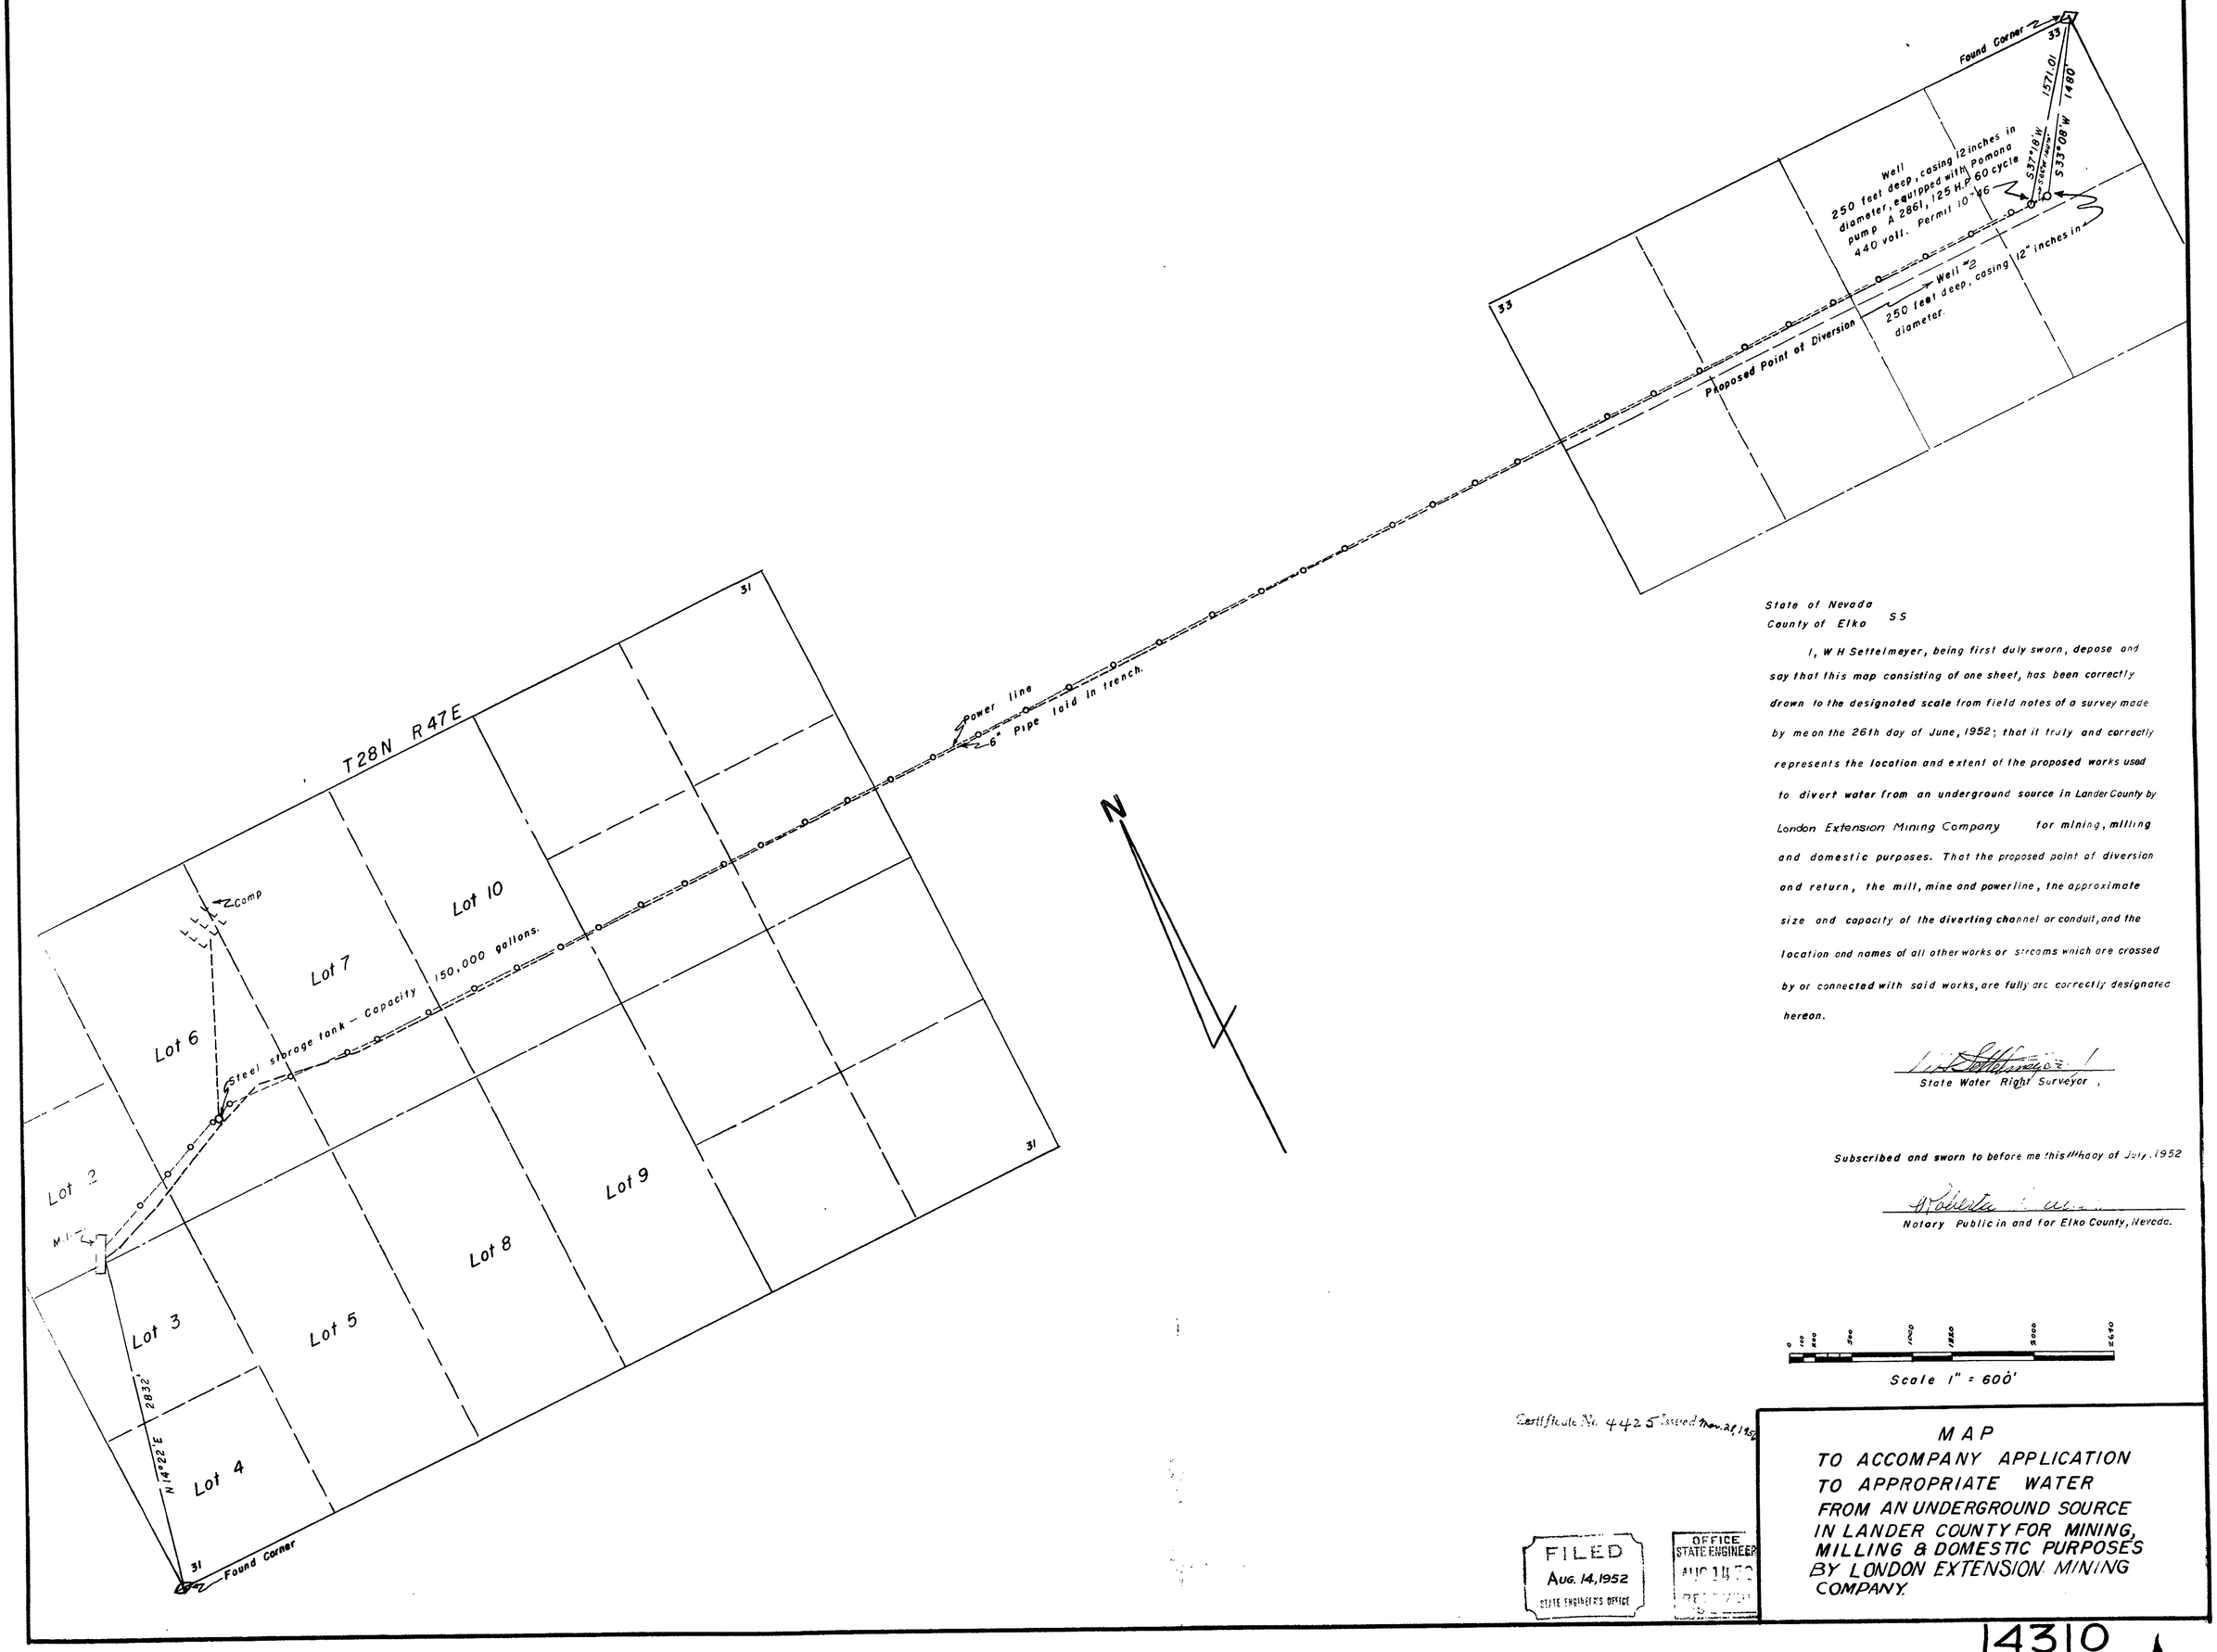

State of Nevada
County of Elko SS

I, W H Settelmeyer, being first duly sworn, depose and say that this map consisting of one sheet, has been correctly drawn to the designated scale from field notes of a survey made by me on the 26th day of June, 1952; that it truly and correctly represents the location and extent of the proposed works used to divert water from an underground source in Lander County by London Extension Mining Company for mining, milling and domestic purposes. That the proposed point of diversion and return, the mill, mine and powerline, the approximate size and capacity of the diverting channel or conduit, and the location and names of all other works or streams which are crossed by or connected with said works, are fully and correctly designated hereon.

W H Settelmeyer
State Water Right Surveyor

Subscribed and sworn to before me this 11th day of July, 1952

Roberta [illegible]
Notary Public in and for Elko County, Nevada.

0 125 250 500 1000 1850 2000 2640

Scale 1" = 600'

Certificate No. 4425 Issued Nov. 21, 1952

FILED
AUG. 14, 1952
STATE ENGINEER'S OFFICE

OFFICE
STATE ENGINEER
AUG 14 [illegible]
RECEIVED

MAP
TO ACCOMPANY APPLICATION
TO APPROPRIATE WATER
FROM AN UNDERGROUND SOURCE
IN LANDER COUNTY FOR MINING,
MILLING & DOMESTIC PURPOSES
BY LONDON EXTENSION MINING
COMPANY.

14310