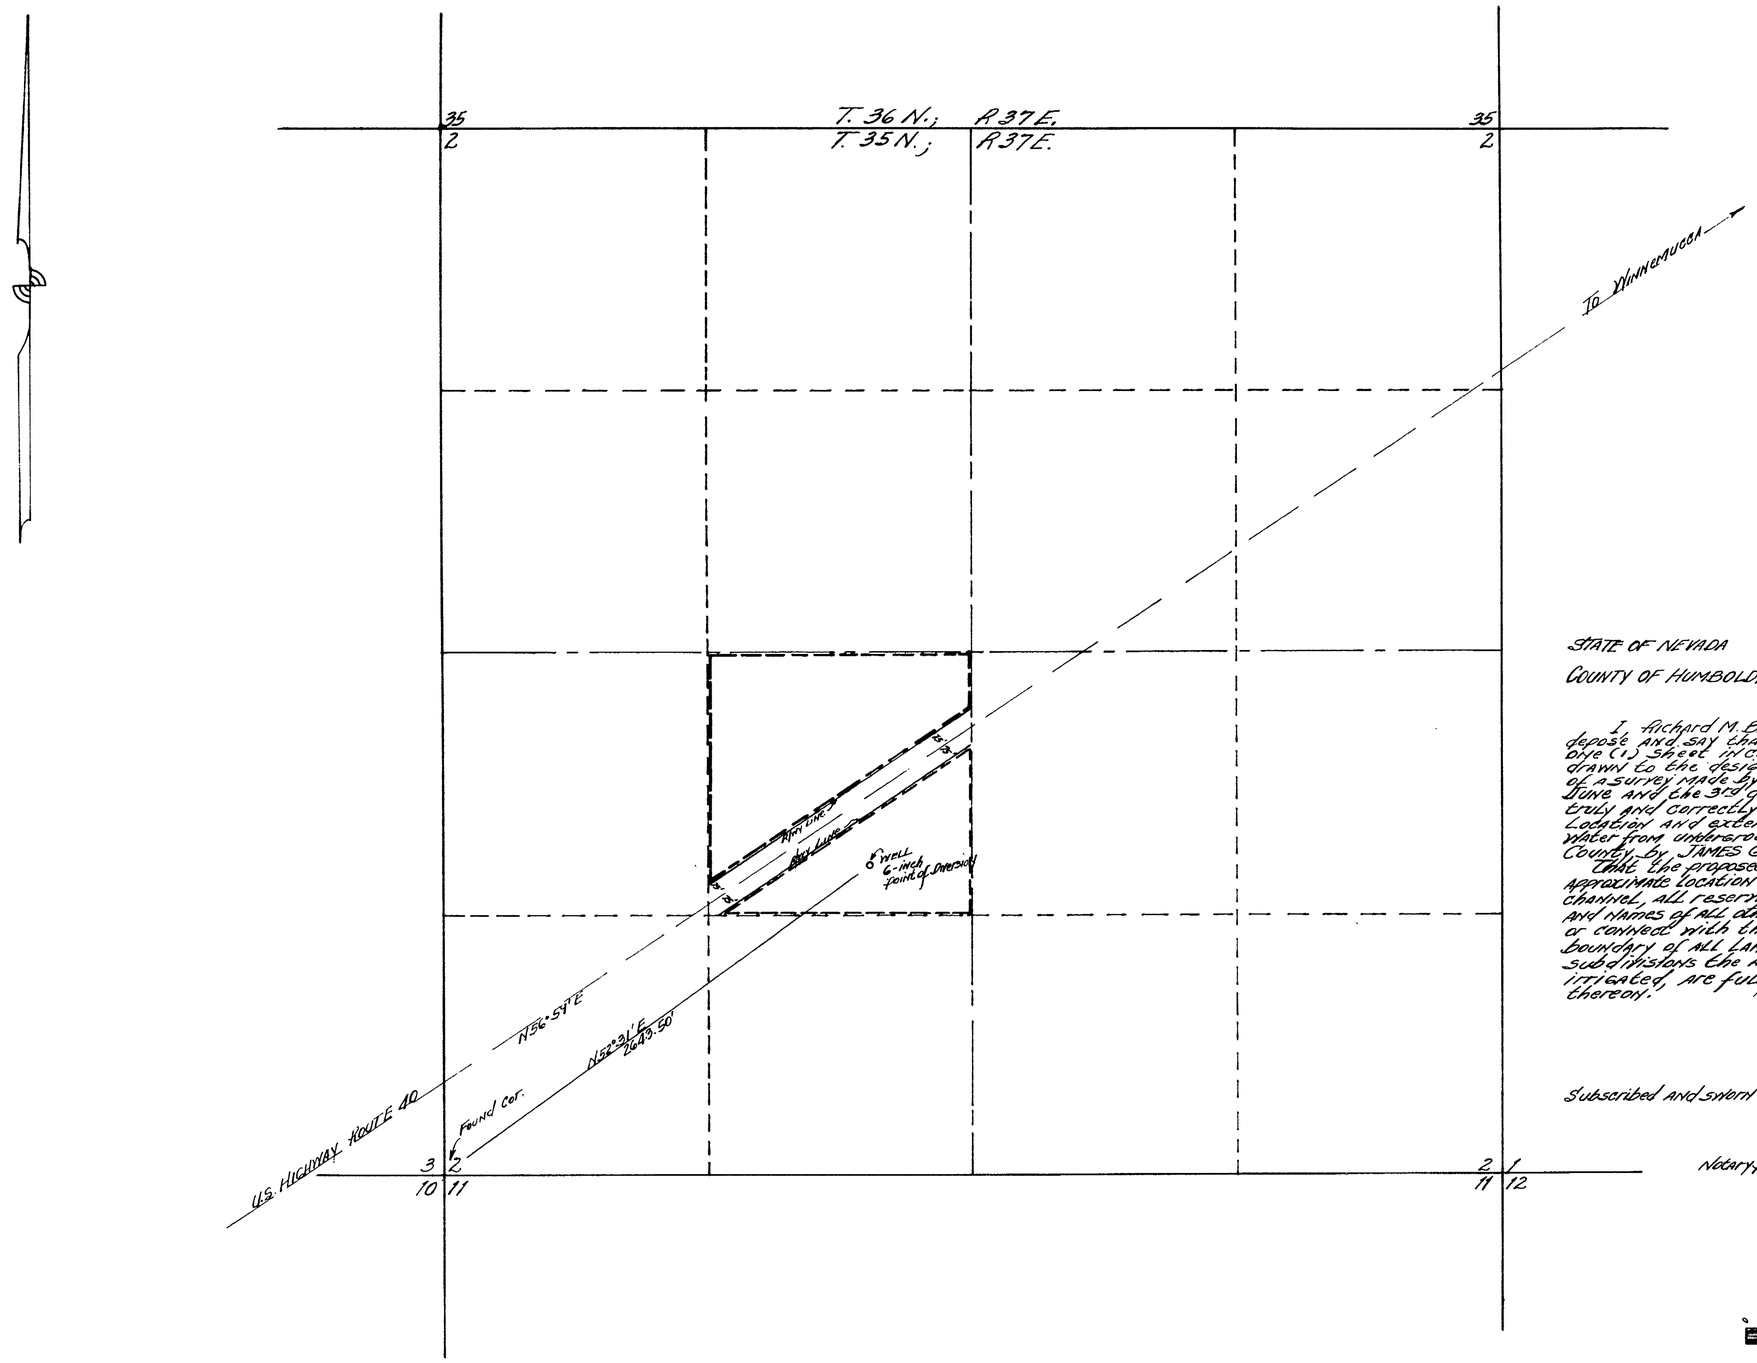

STATE OF NEVADA
COUNTY OF HUMBOLDT } SS

I, Richard M. Black, being first duly sworn, depose and say that this map, consisting of one (1) sheet inclusive, has been correctly drawn to the designated scale from field notes of a survey made by me between the 1st day of June and the 3rd day of June, 1952; that it truly and correctly represents the proposed location and extent of the works used to divert water from underground source, in Humboldt County, by JAMES GARRETT, for irrigation purposes.

That the proposed point of diversion, the approximate location and size of diverting channel, all reservoirs or basins, the location and names of all other works which will cross or connect with the proposed works, and the boundary of all lands, showing by 40-acre subdivisions the areas proposed to be irrigated, are fully and correctly designated thereon.

Richard M. Black #458
STATE WATER RIGHT SURVEYOR

Subscribed and sworn to before me this 19th day of June, 1952

James W. Callahan
Notary public in and for HUMBOLDT COUNTY, NEVADA

0 100 200 300 400
SCALE 1 INCH = 400 ft.

MAP

TO ACCOMPANY APPLICATION to Appropriate Water for Irrigation By JAMES GARRETT from AN Underground Source

FILED
June 26, 1952
STATE ENGINEER'S OFFICE

OFFICE
STATE ENGINEER
JUN 26 52

⇒ 14151

14338