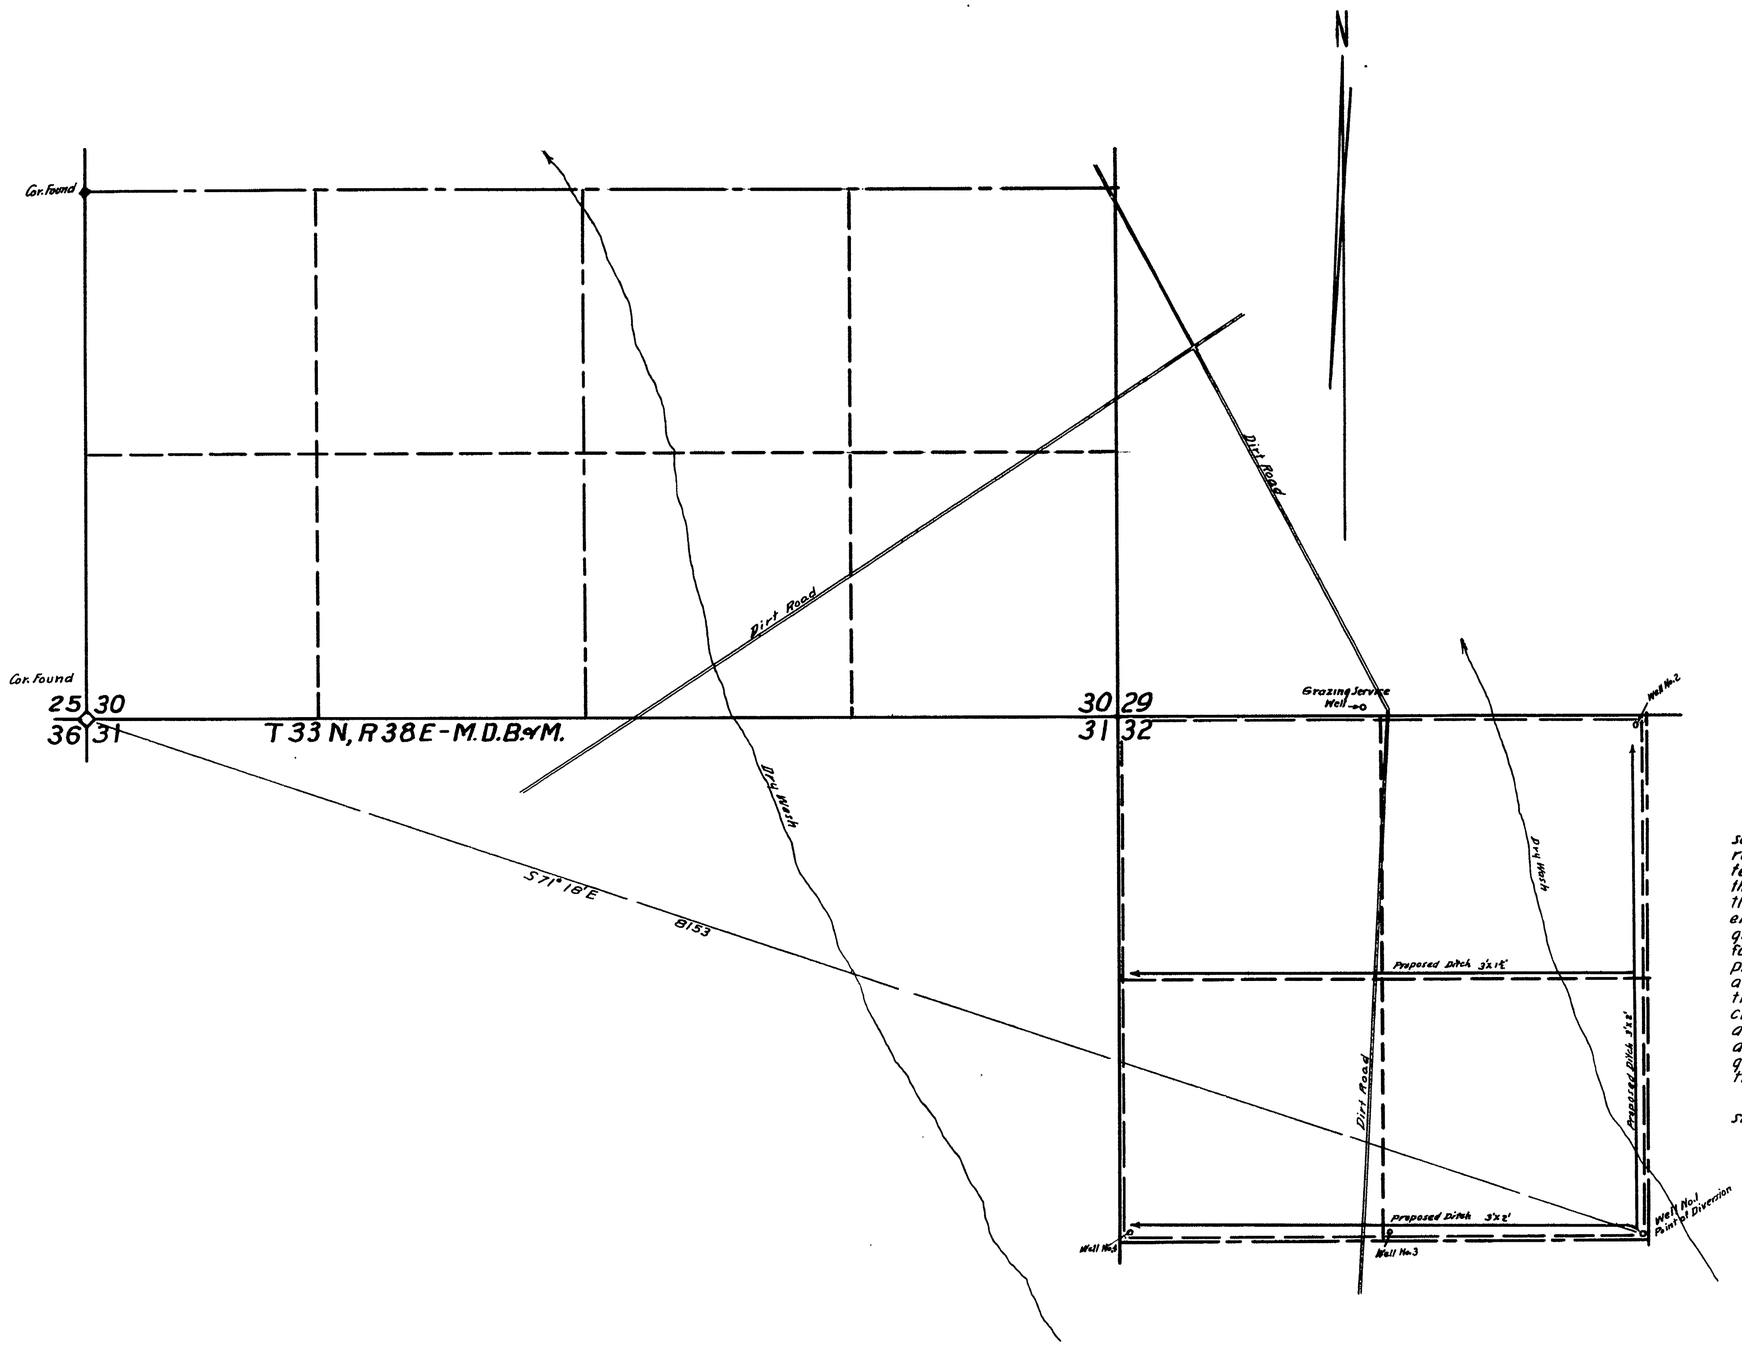

STATE OF NEVADA
COUNTY OF HUMBOLDT } ss

I, W.A. Wentz, being first duly sworn, depose and say that this map, consisting of one sheet, has been correctly drawn to the designated scale from field notes of a survey made by me 4th day of October and the 6th day of October, 1951; that it truly and correctly represents the proposed location and the extent of the works used to divert water from underground, in Pershing County, by Garley Amos, for irrigation and domestic purposes. That the propsed point of diversion, the approximate location and size of the diverting channel, the location and names of all other works which will cross or connect with the proposed works, and the boundary of all lands, showing by 40-acre subdivisions the area proposed to be irrigated, are fully and correctly designated thereon.

W. A. Wentz
State Water Right Surveyor

Subscribed and sworn to before me this 25th day of July, 1952

Grace W. Bell
County Clerk - Humboldt County

Scale 1 in. = 400 ft.

FILED
JULY 28, 1952
STATE ENGINEER'S OFFICE

OFFICE STATE ENGINEER
JUL 28 '52
RECEIVED

MAP

TO ACCOMPANY APPLICATION TO APPROPRIATE WATER FOR IRRIGATION AND DOMESTIC USE BY GARLEY AMOS FROM UNDERGROUND

W.A. Wentz - Civil Engr. 7-24-52

14407