U. S. HWY. # 93 - 95 - 466

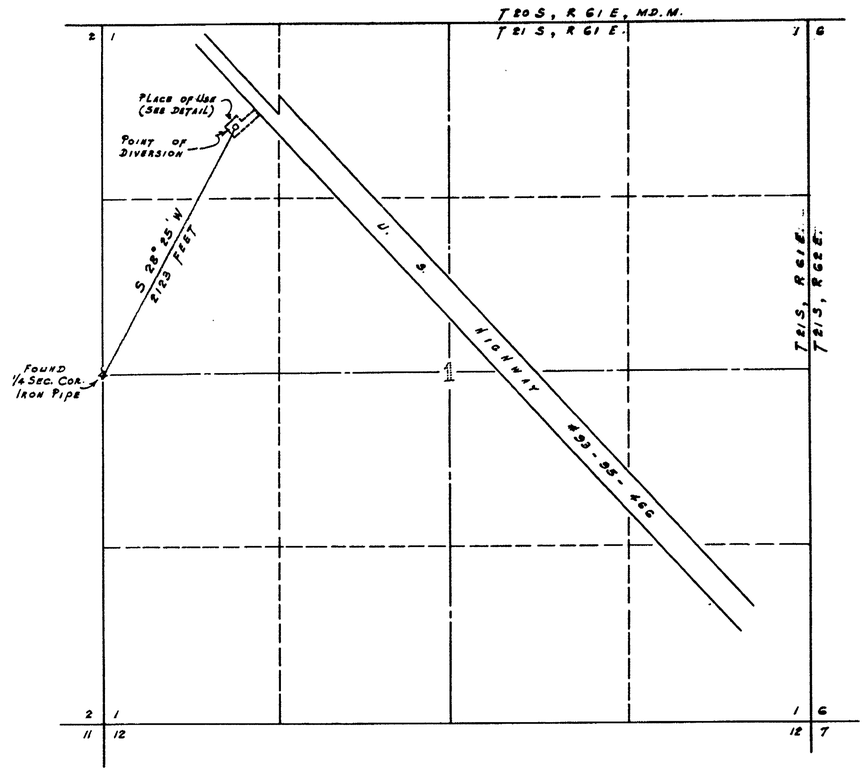

SEC. 1, T 21 S, R 61 E, MD. M. NEV.

0 600 1200 1800 2400 3000

SCALE IN FEET

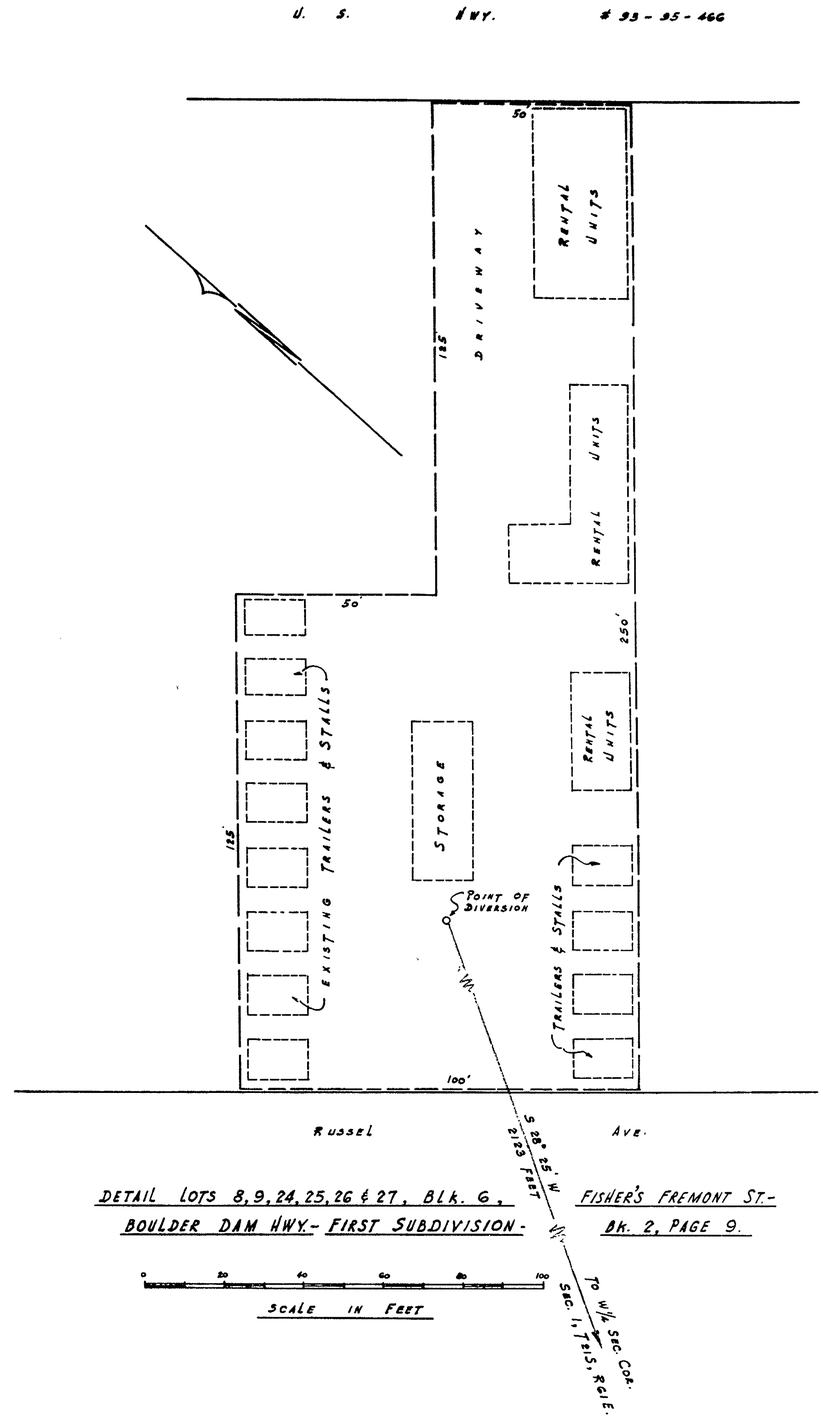

DETAIL LOTS 8, 9, 24, 25, 26 & 27, BLK. 6, FISHER'S FREMONT ST.-
BOULDER DAM HWY.- FIRST SUBDIVISION - BK. 2, PAGE 9.

0 20 40 60 80 100

SCALE IN FEET

STATE OF NEVADA } SS.
COUNTY OF CLARK }

I, JACK ASHER, BEING FIRST DULY SWORN, DEPOSE AND SAY THAT THIS MAP CONSISTING OF ONE SHEET, HAS BEEN CORRECTLY DRAWN TO THE DESIGNATED SCALE FROM FIELD NOTES OF A SURVEY MADE BY ME AND COMPLETED ON THE 14TH DAY OF JULY - 1952; THAT IT TRULY AND CORRECTLY REPRESENTS THE PROPOSED LOCATION AND EXTENT OF THE WORKS USED TO DIVERT WATER FROM LAS VEGAS ARTESIAN BASIN, COUNTY OF CLARK, STATE OF NEVADA, BY: DESERT AUTO COURT FOR QUASI-MUNICIPAL & DOMESTIC PURPOSES. THAT THE POINT OF DIVERSION, THE APPROXIMATE LOCATION AND SIZE OF THE DIVERTING CHANNEL, ALL RESERVOIRS OR BASINS, THE LOCATION AND NAME OF ALL OTHER WORKS WHICH WILL CROSS OR CONNECT WITH THE PROPOSED WORKS ARE FULLY AND CORRECTLY REPRESENTED THEREON.

DATED: JULY 15, 1952.

Jack Asher
STATE WATER RIGHT SURVEYOR

[illegible] 4370 [illegible] March 2, 1956

SUBSCRIBED AND SWORN TO BEFORE ME THIS 15TH DAY OF JULY - 1952.

Richard L. Stevens
NOTARY PUBLIC IN AND FOR CLARK COUNTY, NEVADA.

MY COMMISSION EXPIRES: OCT. 16, 1955.

FILED
JULY 17, 1952
STATE ENGINEER'S OFFICE

OFFICE STATE ENGINEER JUL 17 52

MAP TO ACCOMPANY
APPLICATION TO APPROPRIATE WATER
FOR
QUASI-MUNICIPAL & DOMESTIC USE
BY
DESERT AUTO COURT
FROM
LAS VEGAS ARTESIAN BASIN
CLARK COUNTY - NEVADA

JACK ASHER
CIVIL ENGINEER
721 FREMONT
LAS VEGAS, NEVADA

14431

14431