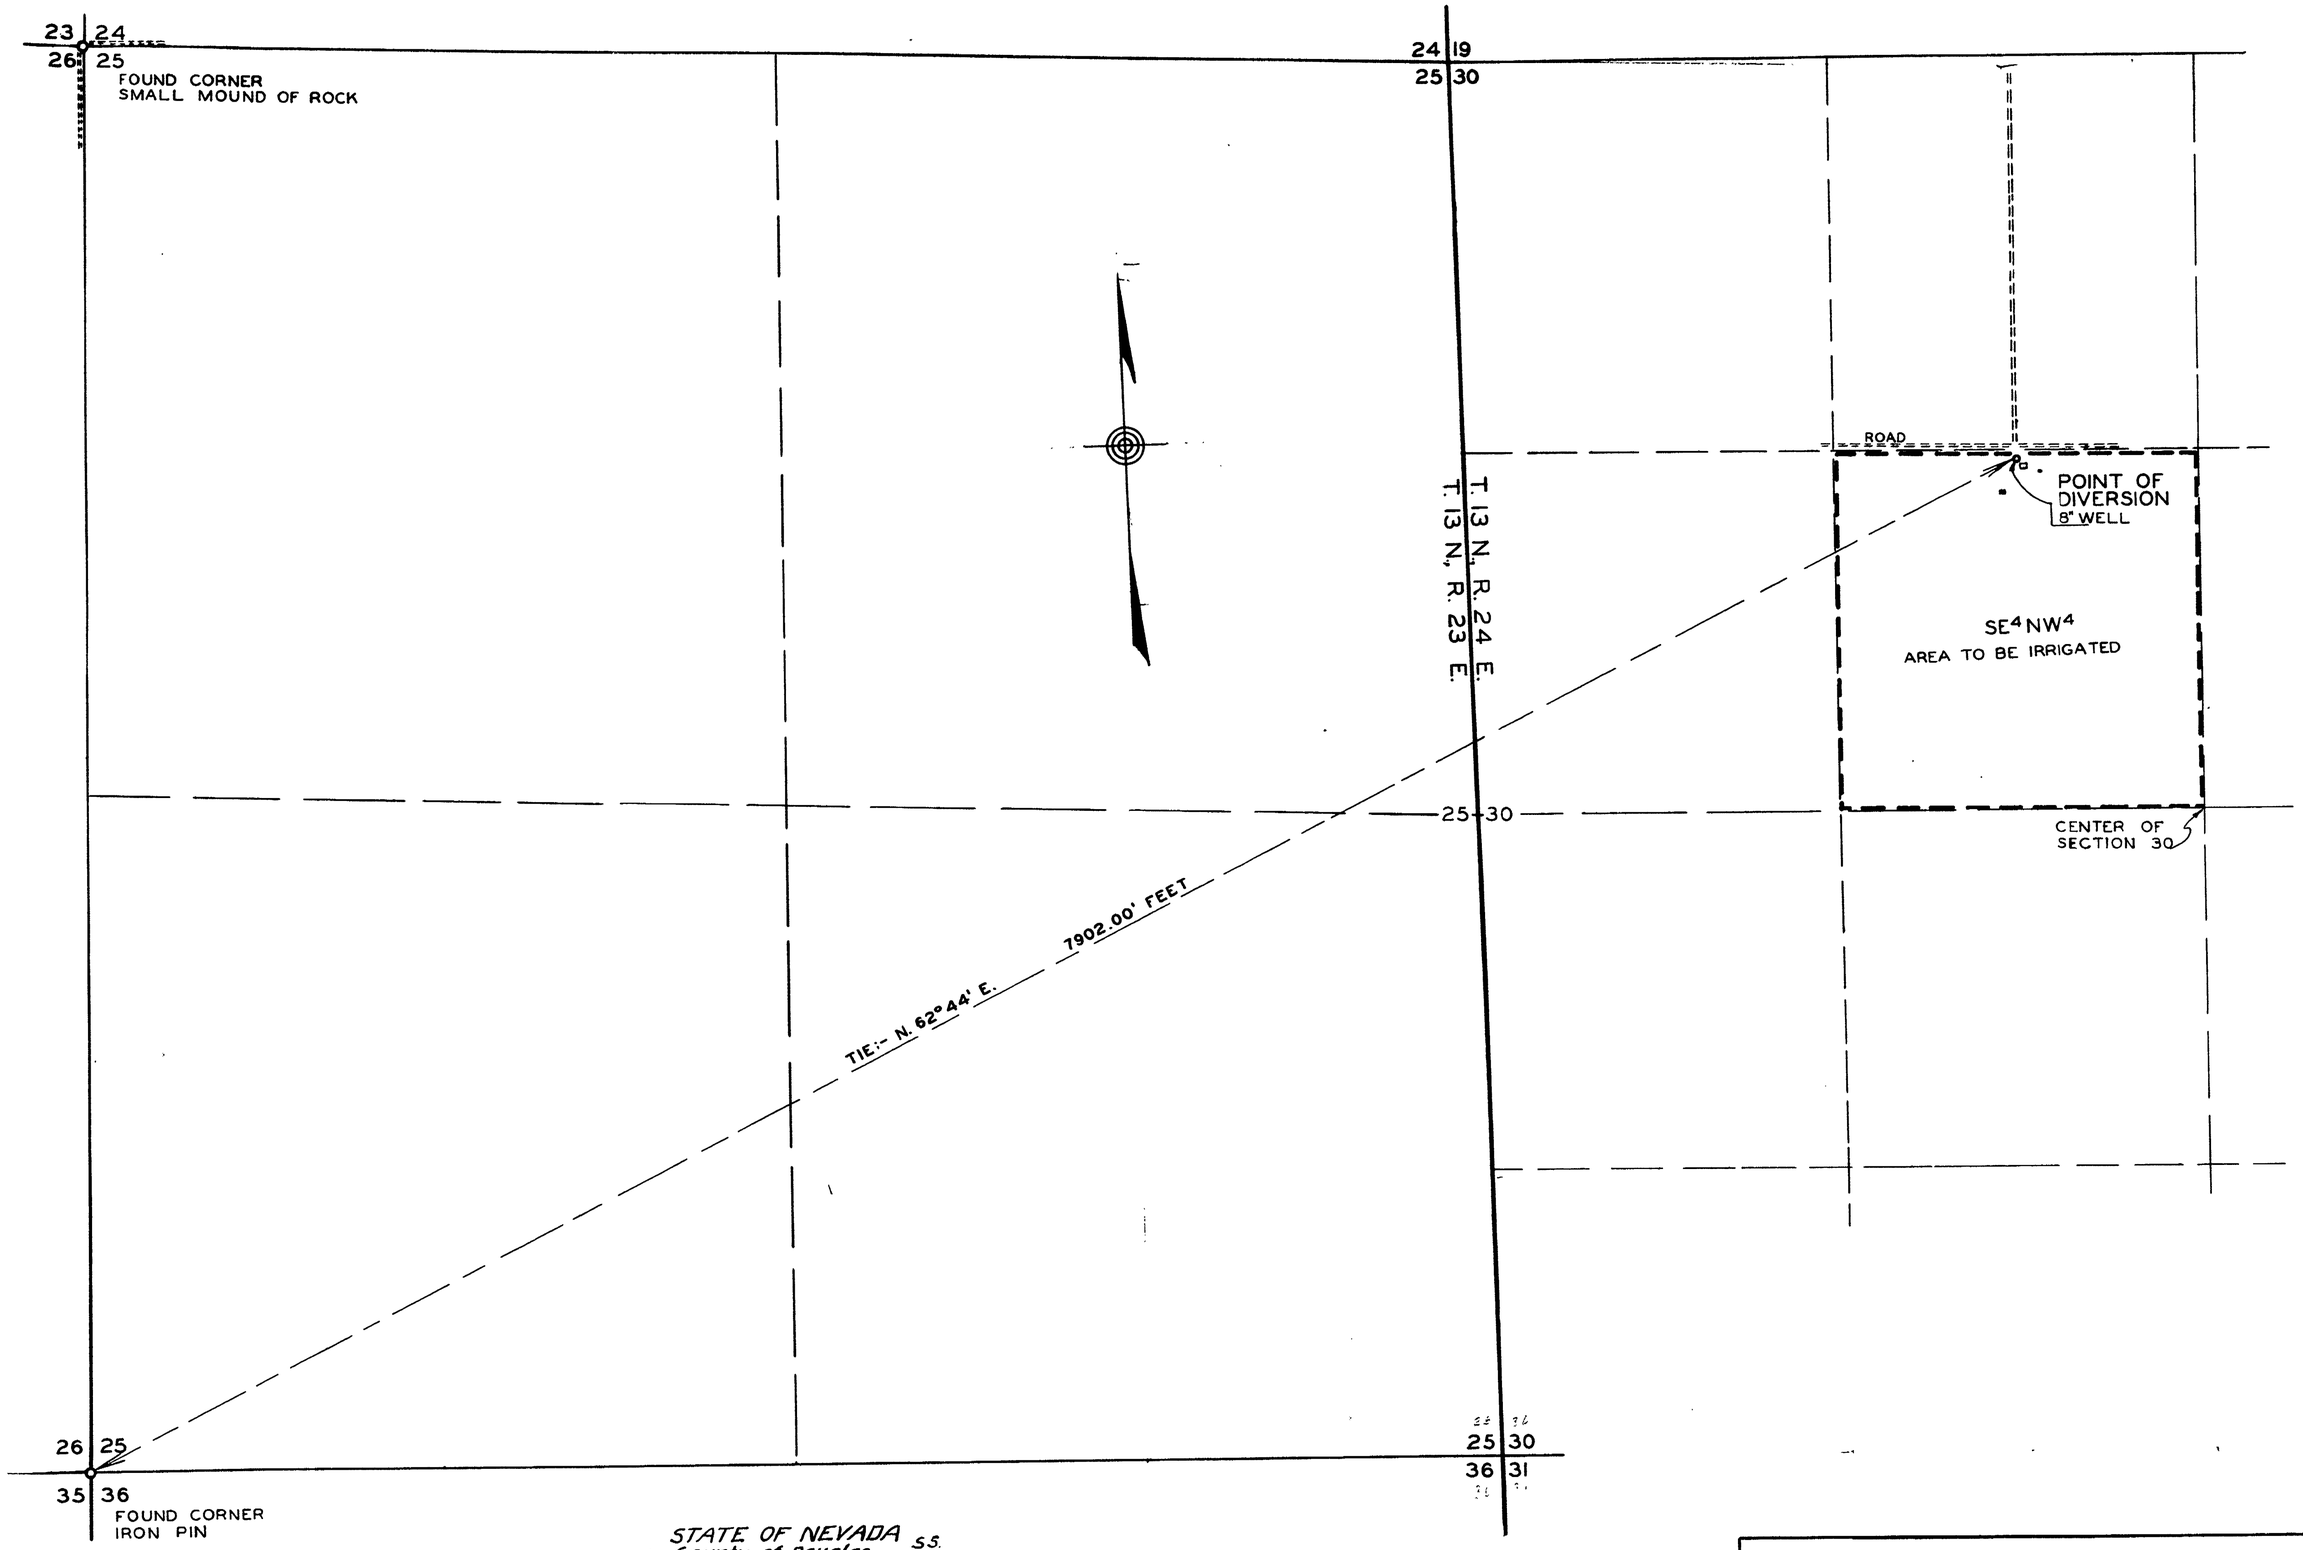

STATE OF NEVADA
County of Douglas } S.S.

I, O.L. Hussman, being first duly sworn, depose and say that this map, consisting of one sheet, has been correctly drawn to the designated scale from field notes of a survey made by me on the 28th day of September, 1952; that it truly and correctly represents the location and extent of the proposed works used to divert water from a well in Lyon County, by Oliver A. Shermer for irrigation purposes. That the proposed point of diversion, the approximate location and size of the diverting channel, the location and names of all other works which will cross or connect with the proposed works, and the boundary of all lands, showing by 40-acre subdivisions the areas proposed to be irrigated, are fully and correctly designated thereon.

O. L. Hussman
Liscensed State Water Right Surveyor.

Subscribed and sworn to before me this 3rd day of November, 1952.

Albert G. Heitmann Notary Public in and for Douglas County, Nevada.

FILED
Nov. 3, 1952
STATE ENGINEER'S OFFICE

OFFICE STATE ENGINEER
NOV 3 52

MAP
TO ACCOMPANY APPLICATION TO APPROPRIATE WATER FOR IRRIGATION PURPOSES FROM
A WELL
BY
OLIVER A. SHERMER
SCALE :- 1" = 300'

14466