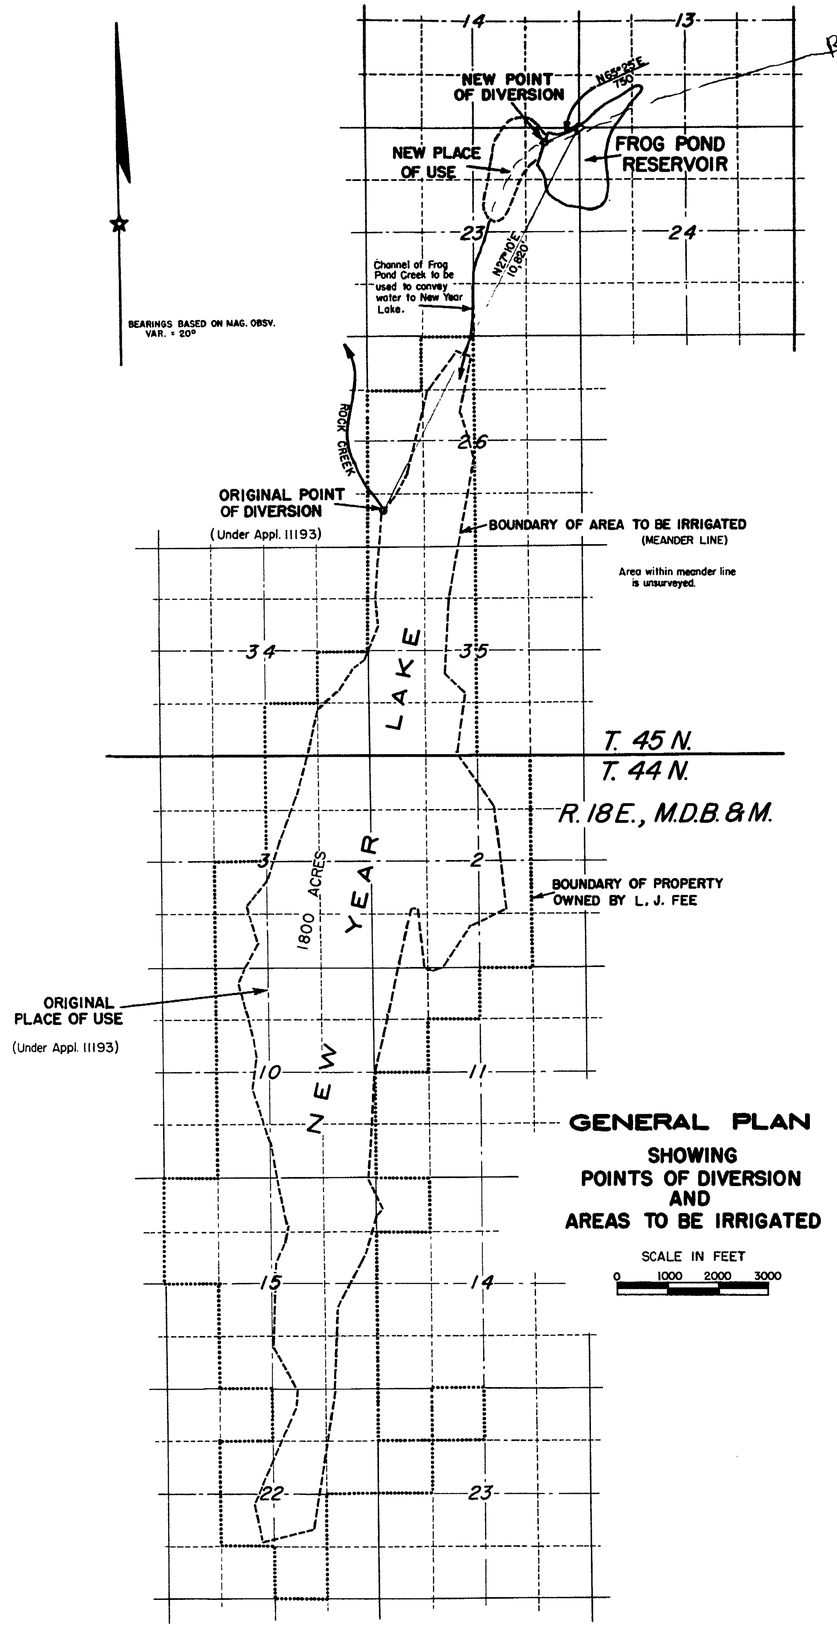

GENERAL PLAN
SHOWING
POINTS OF DIVERSION
AND
AREAS TO BE IRRIGATED

SCALE IN FEET
0 1000 2000 3000

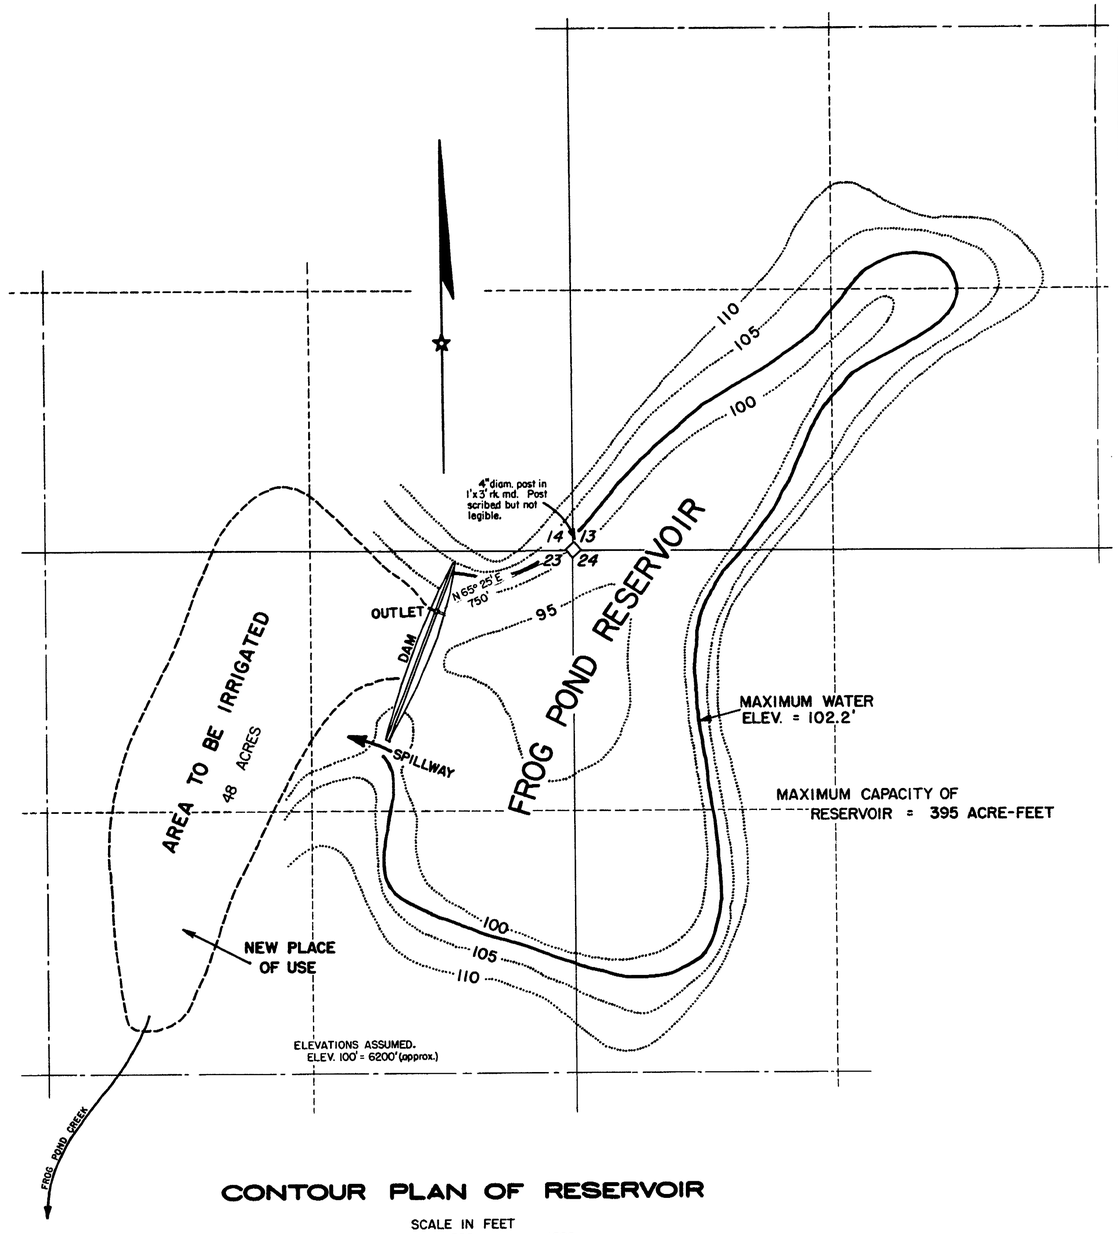

CONTOUR PLAN OF RESERVOIR

SCALE IN FEET
0 500 1000

STATE OF CALIFORNIA ss
County of Modoc

I, R.W. HASELWOOD, of Alturas, California, being duly sworn, depose and say that this map has been prepared to the designated scales from data obtained from plats of the Bureau of Land Management and from field notes of a survey made by me between September 29 and October 2, 1950; that it correctly depicts the proposed location of the works to be used to store water in Frog Pond Reservoir, by L. J. FEE, for irrigation purposes, in Washoe County; and that the original and new points of diversion and places of use are fully and correctly shown thereon.

R.W. Haselwood
NEVADA STATE WATER RIGHTS SURVEYOR

Suscribed and sworn to before me this 30th day of July, 1952

Margaret R. Williams
NOTARY PUBLIC IN AND FOR MODOC COUNTY, CALIFORNIA

AUG. 4, 1952

OFFICE STATE ENGINEER

rwb

MAP
TO ACCOMPANY APPLICATION TO CHANGE POINT OF DIVERSION AND PLACE OF USE UNDER APPLICATION TO APPROPRIATE SERIAL NO. 11193

14492 J-9