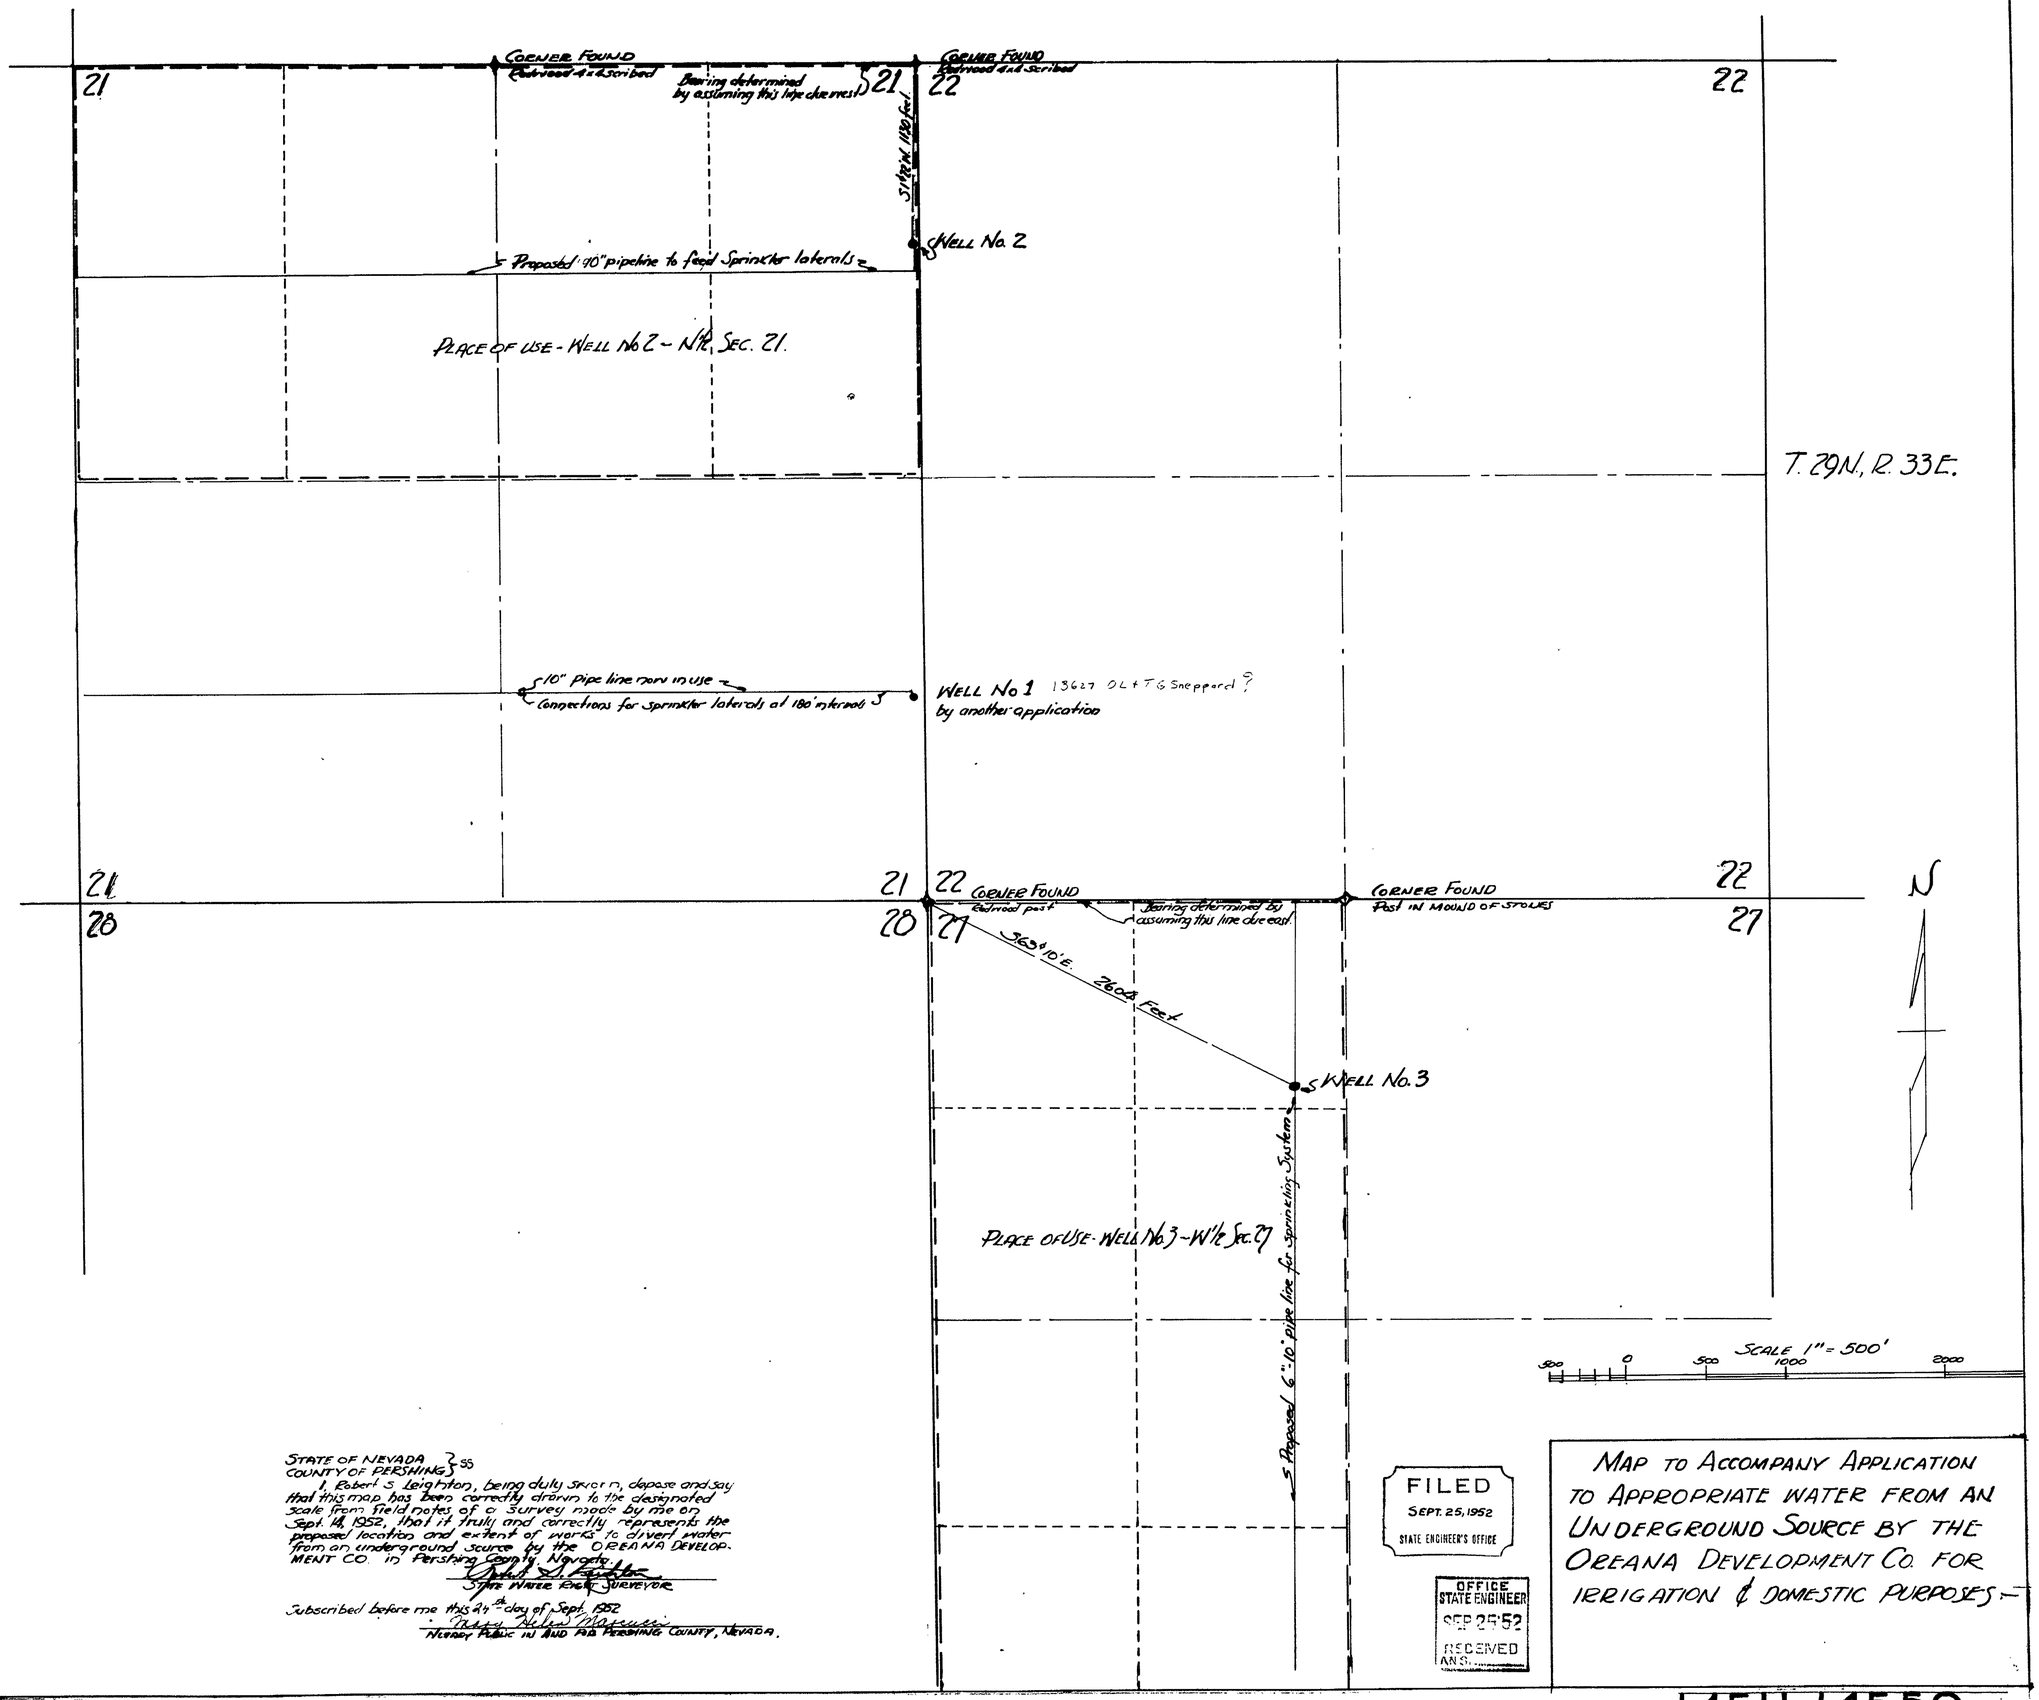

STATE OF NEVADA }
COUNTY OF PERSHING } SS

I, Robert S. Leighton, being duly sworn, depose and say that this map has been correctly drawn to the designated scale from field notes of a survey made by me on Sept. 14, 1952, that it truly and correctly represents the proposed location and extent of works to divert water from an underground source by the OREANA DEVELOPMENT CO. in Pershing County, Nevada.

Robert S. Leighton
STATE WATER RIGHT SURVEYOR

Subscribed before me this 24th day of Sept. 1952

Mary Helen Marcucci
NOTARY PUBLIC IN AND FOR PERSHING COUNTY, NEVADA.

FILED
SEPT. 25, 1952
STATE ENGINEER'S OFFICE

OFFICE STATE ENGINEER
SEP 25 '52
RECEIVED
ANS.

MAP TO ACCOMPANY APPLICATION TO APPROPRIATE WATER FROM AN UNDERGROUND SOURCE BY THE OREANA DEVELOPMENT CO. FOR IRRIGATION & DOMESTIC PURPOSES.

14511-14559