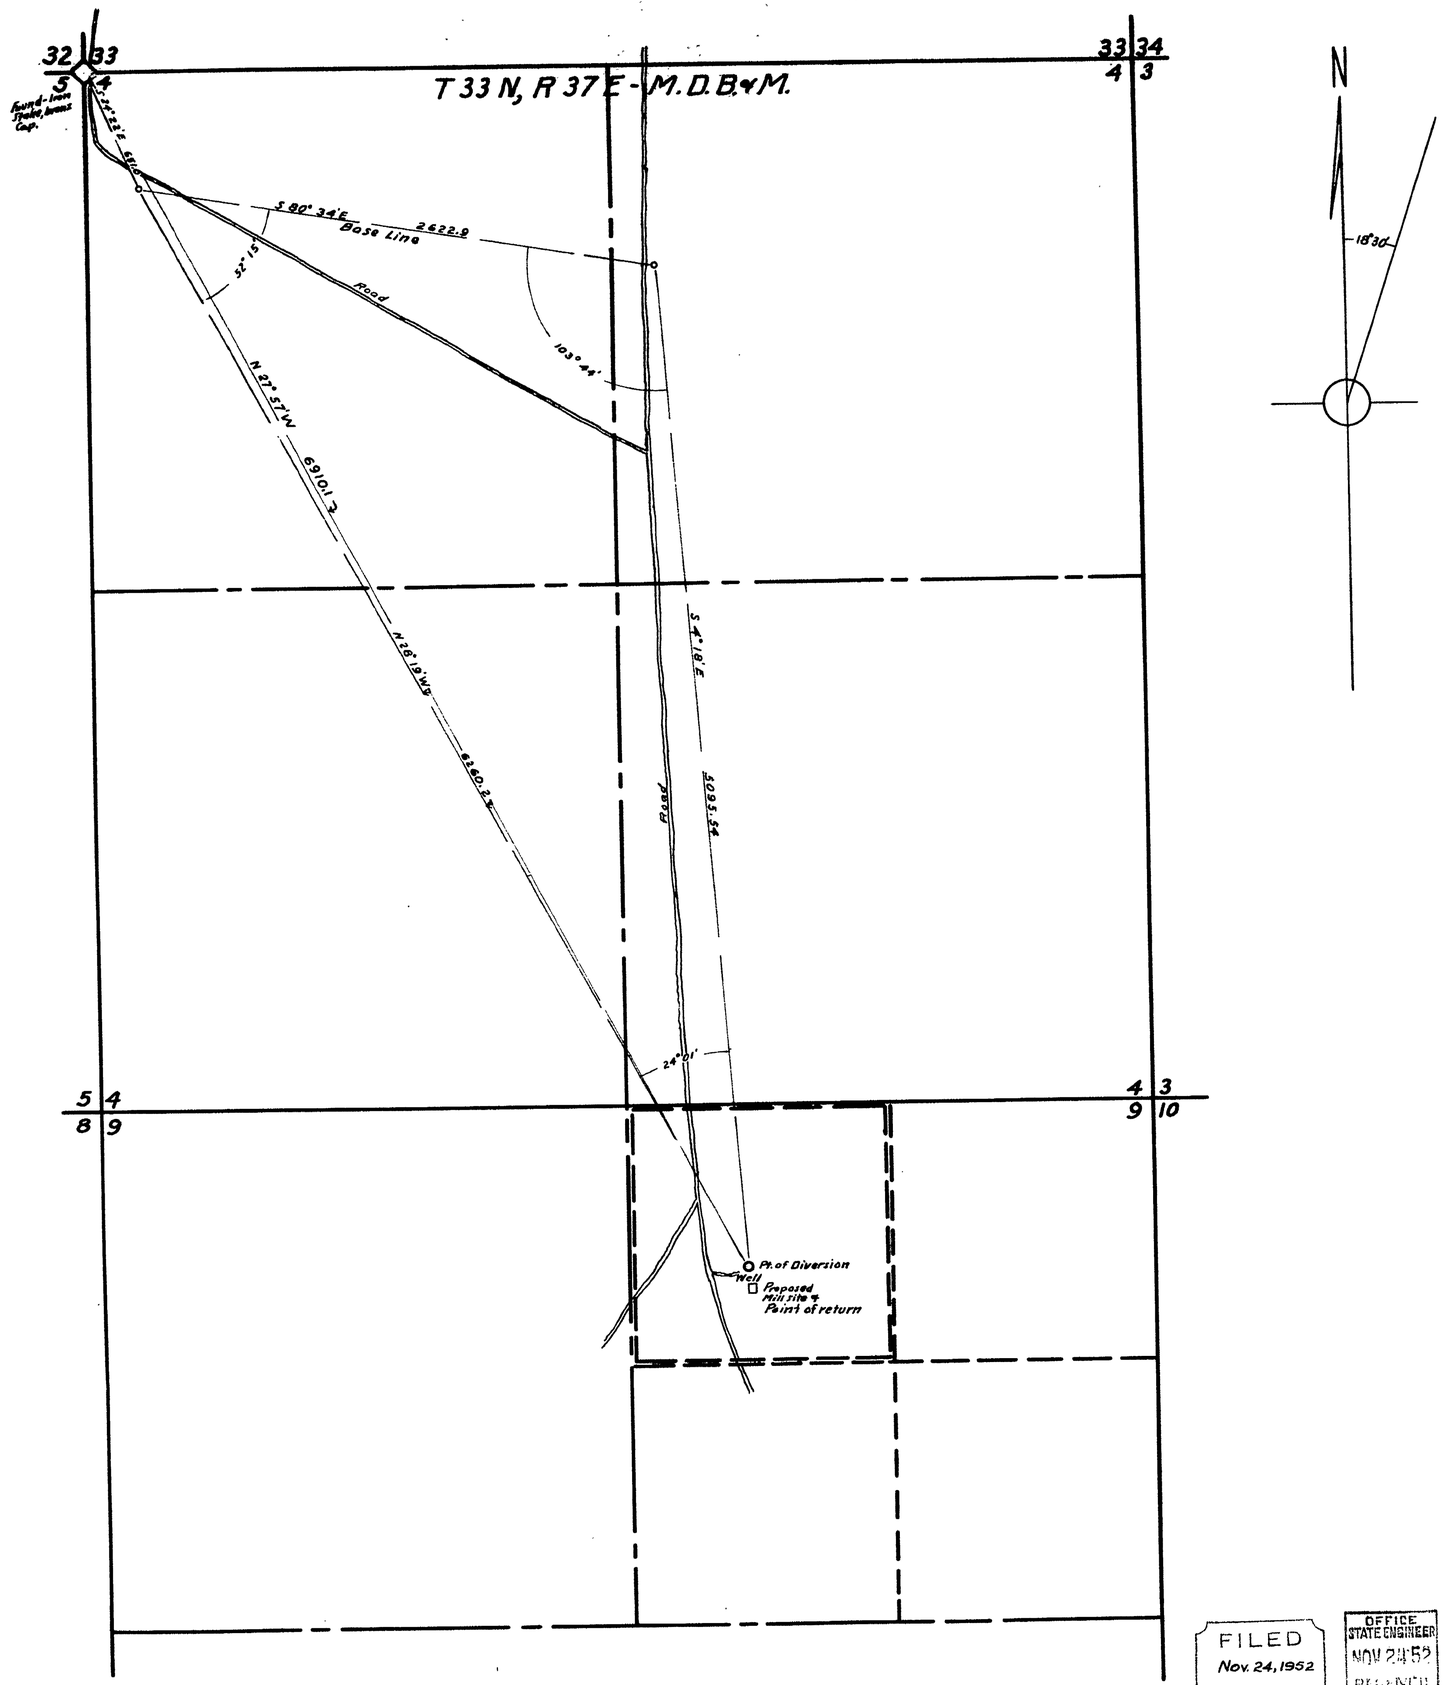

STATE OF NEVADA
COUNTY OF HUMBOLDT } SS

I, W.A. Wentz, being first duly sworn, depose and say this map consisting of one sheet, has been correctly drawn to the designated scale from field notes of a survey made by me on the 16th day of September, 1952; that it truly and correctly represents the location and extent of the proposed works used to divert water from underground, in Pershing County, by Sonoma Corporation, for milling purposes. That the proposed point of diversion and return, the location of the mill, the approximate size and capicity of the diverting conduit, and the location and names of all other works or streams which are crossed by or connected with said works, are fully and correctly designated hereon.

W. A. Wentz
State Water Right Surveyor

Subscribed and sworn to before me this 18th day of September, 1952

Gracia W. Ball
County Clerk-Humboldt County, Nevada

Scale 1 in = 400 ft.

100 50 0 100 200 300 400 500 600 700 800 900 1000 1100 1200 1300 1400 1500

FILED
Nov. 24, 1952
STATE ENGINEER'S OFFICE

OFFICE
STATE ENGINEER
NOV 24 52
RECEIVED
ANS.

OFFICE
STATE ENGINEER

MAP

TO ACCOMPANY APPLICATION TO APPROPRIATE WATER FOR MILLING BY SONOMA CORPORATION FROM UNDERGROUND

W.A. Wentz - Civil Eng'r.

9-18-52

14530

14530