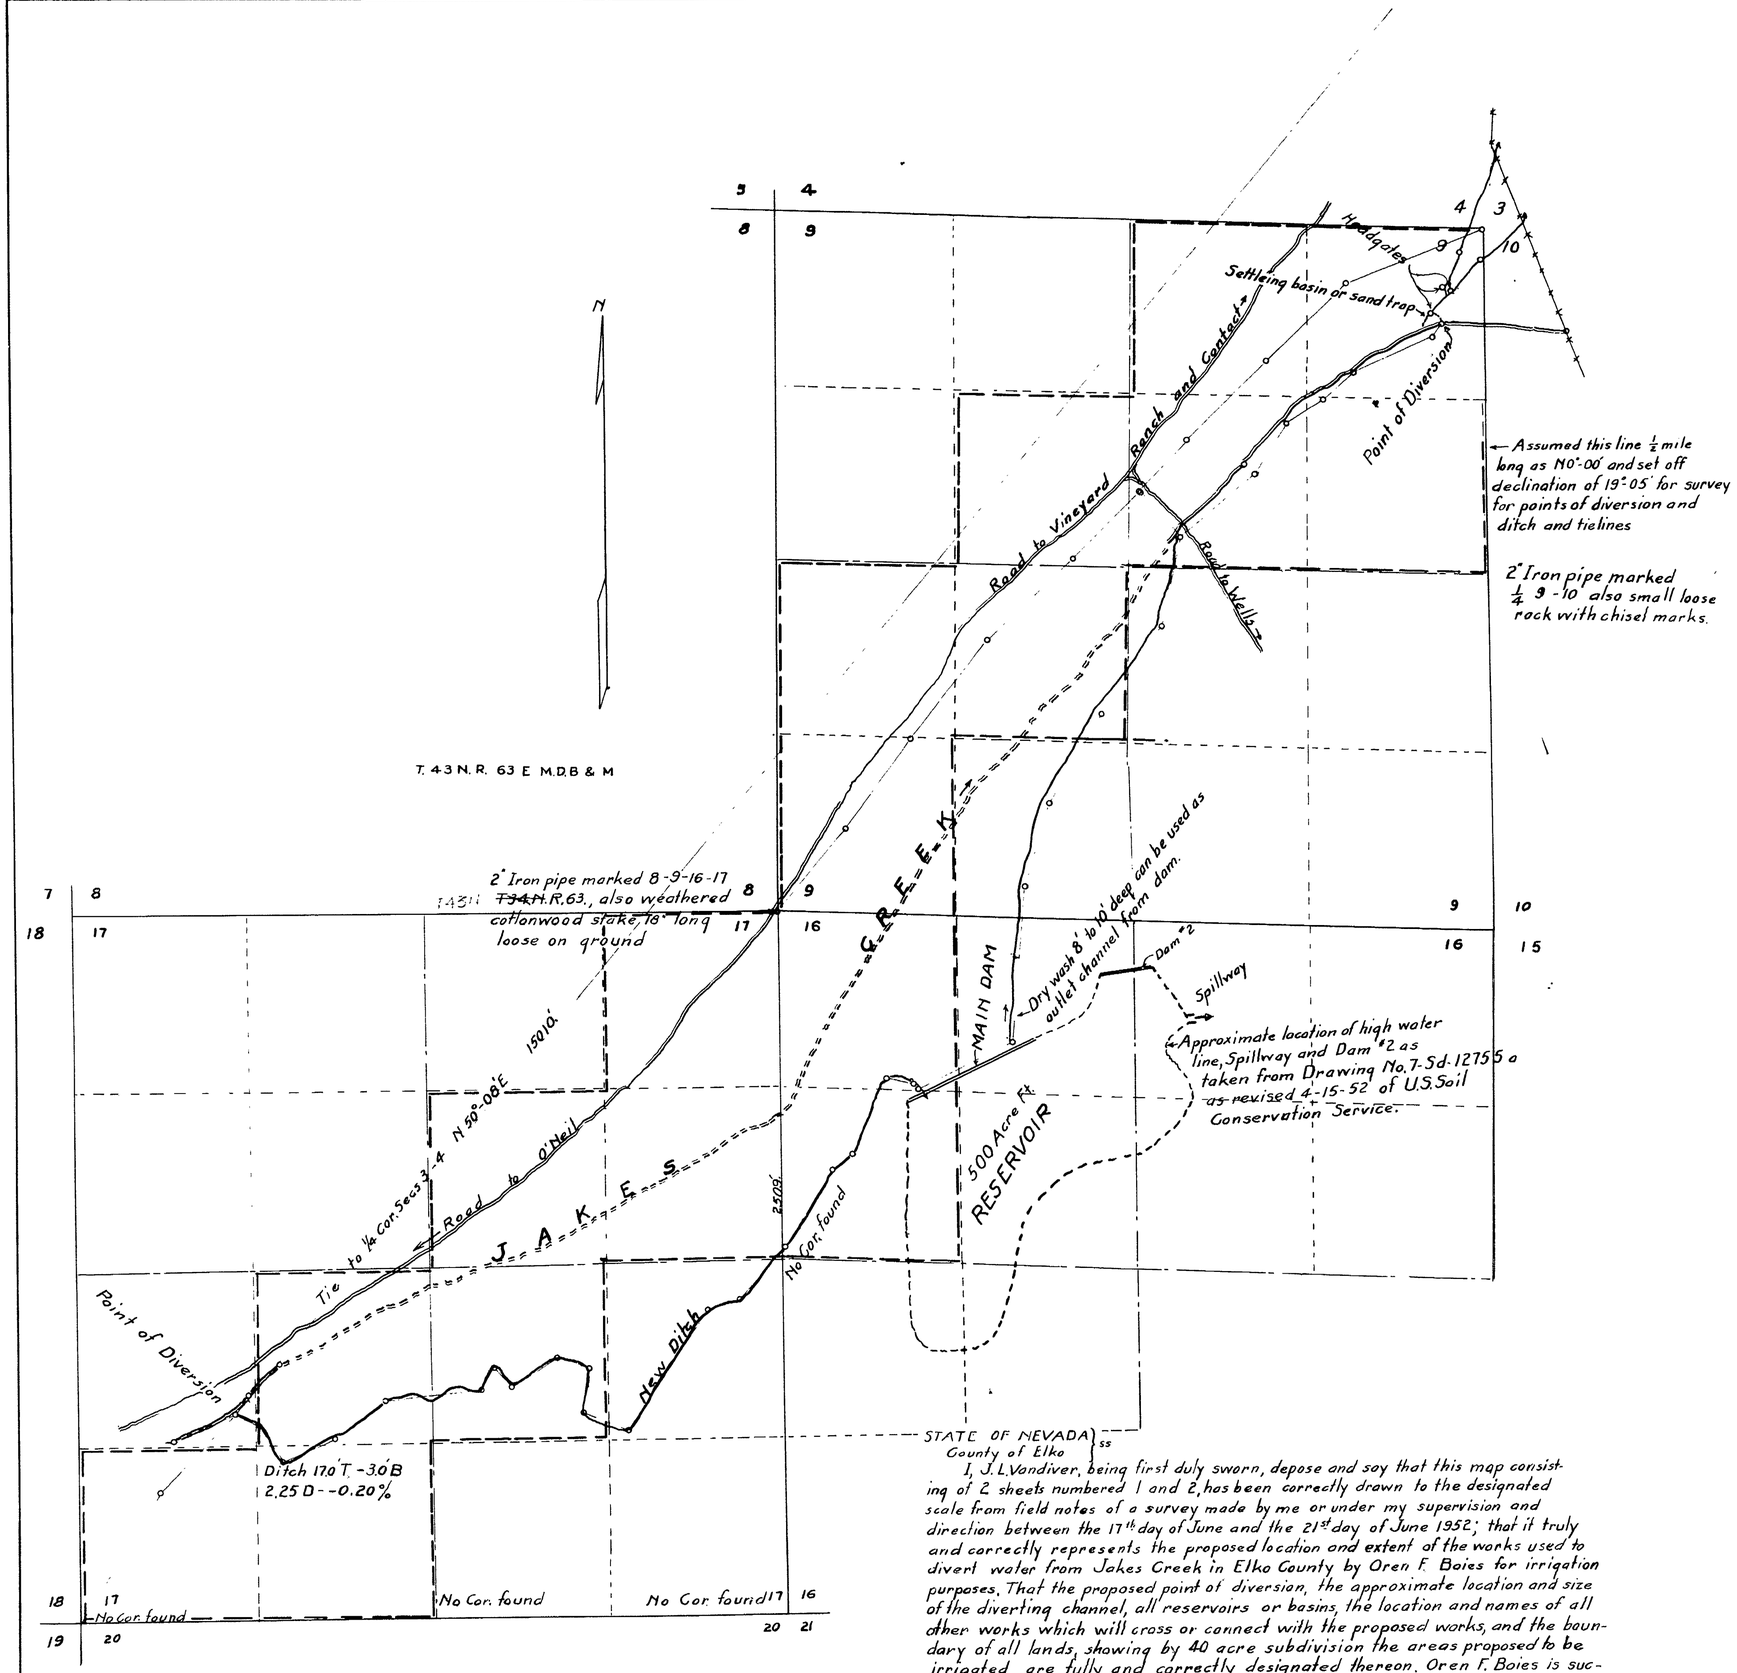

SHEET NO. 1 OF 2 SHEETS

Scale 600 ft = 1 in

STATE OF NEVADA }
County of Elko } ss

I, J. L. Vandiver, being first duly sworn, depose and say that this map consisting of 2 sheets numbered 1 and 2, has been correctly drawn to the designated scale from field notes of a survey made by me or under my supervision and direction between the 17th day of June and the 21st day of June 1952; that it truly and correctly represents the proposed location and extent of the works used to divert water from Jakes Creek in Elko County by Oren F. Boies for irrigation purposes. That the proposed point of diversion, the approximate location and size of the diverting channel, all reservoirs or basins, the location and names of all other works which will cross or connect with the proposed works, and the boundary of all lands, showing by 40 acre subdivision the areas proposed to be irrigated are fully and correctly designated thereon. Oren F. Boies is successor in interest to A.H. Agee, deceased.

J. L. Vandiver
State Water Right Surveyor. R.E. No. 28

Subscribed and sworn to before me this 2 day of Sept. 1952.

Albert Supp
Notary Public in and for Elko County Nevada.

FILED
SEPT 24, 1952

OFFICE STATE ENGINEER

MAP

TO ACCOMPANY APPLICATION TO APPROPRIATE WATER FOR IRRIGATION BY OREN F. BOIES FROM JAKES CREEK.

14604

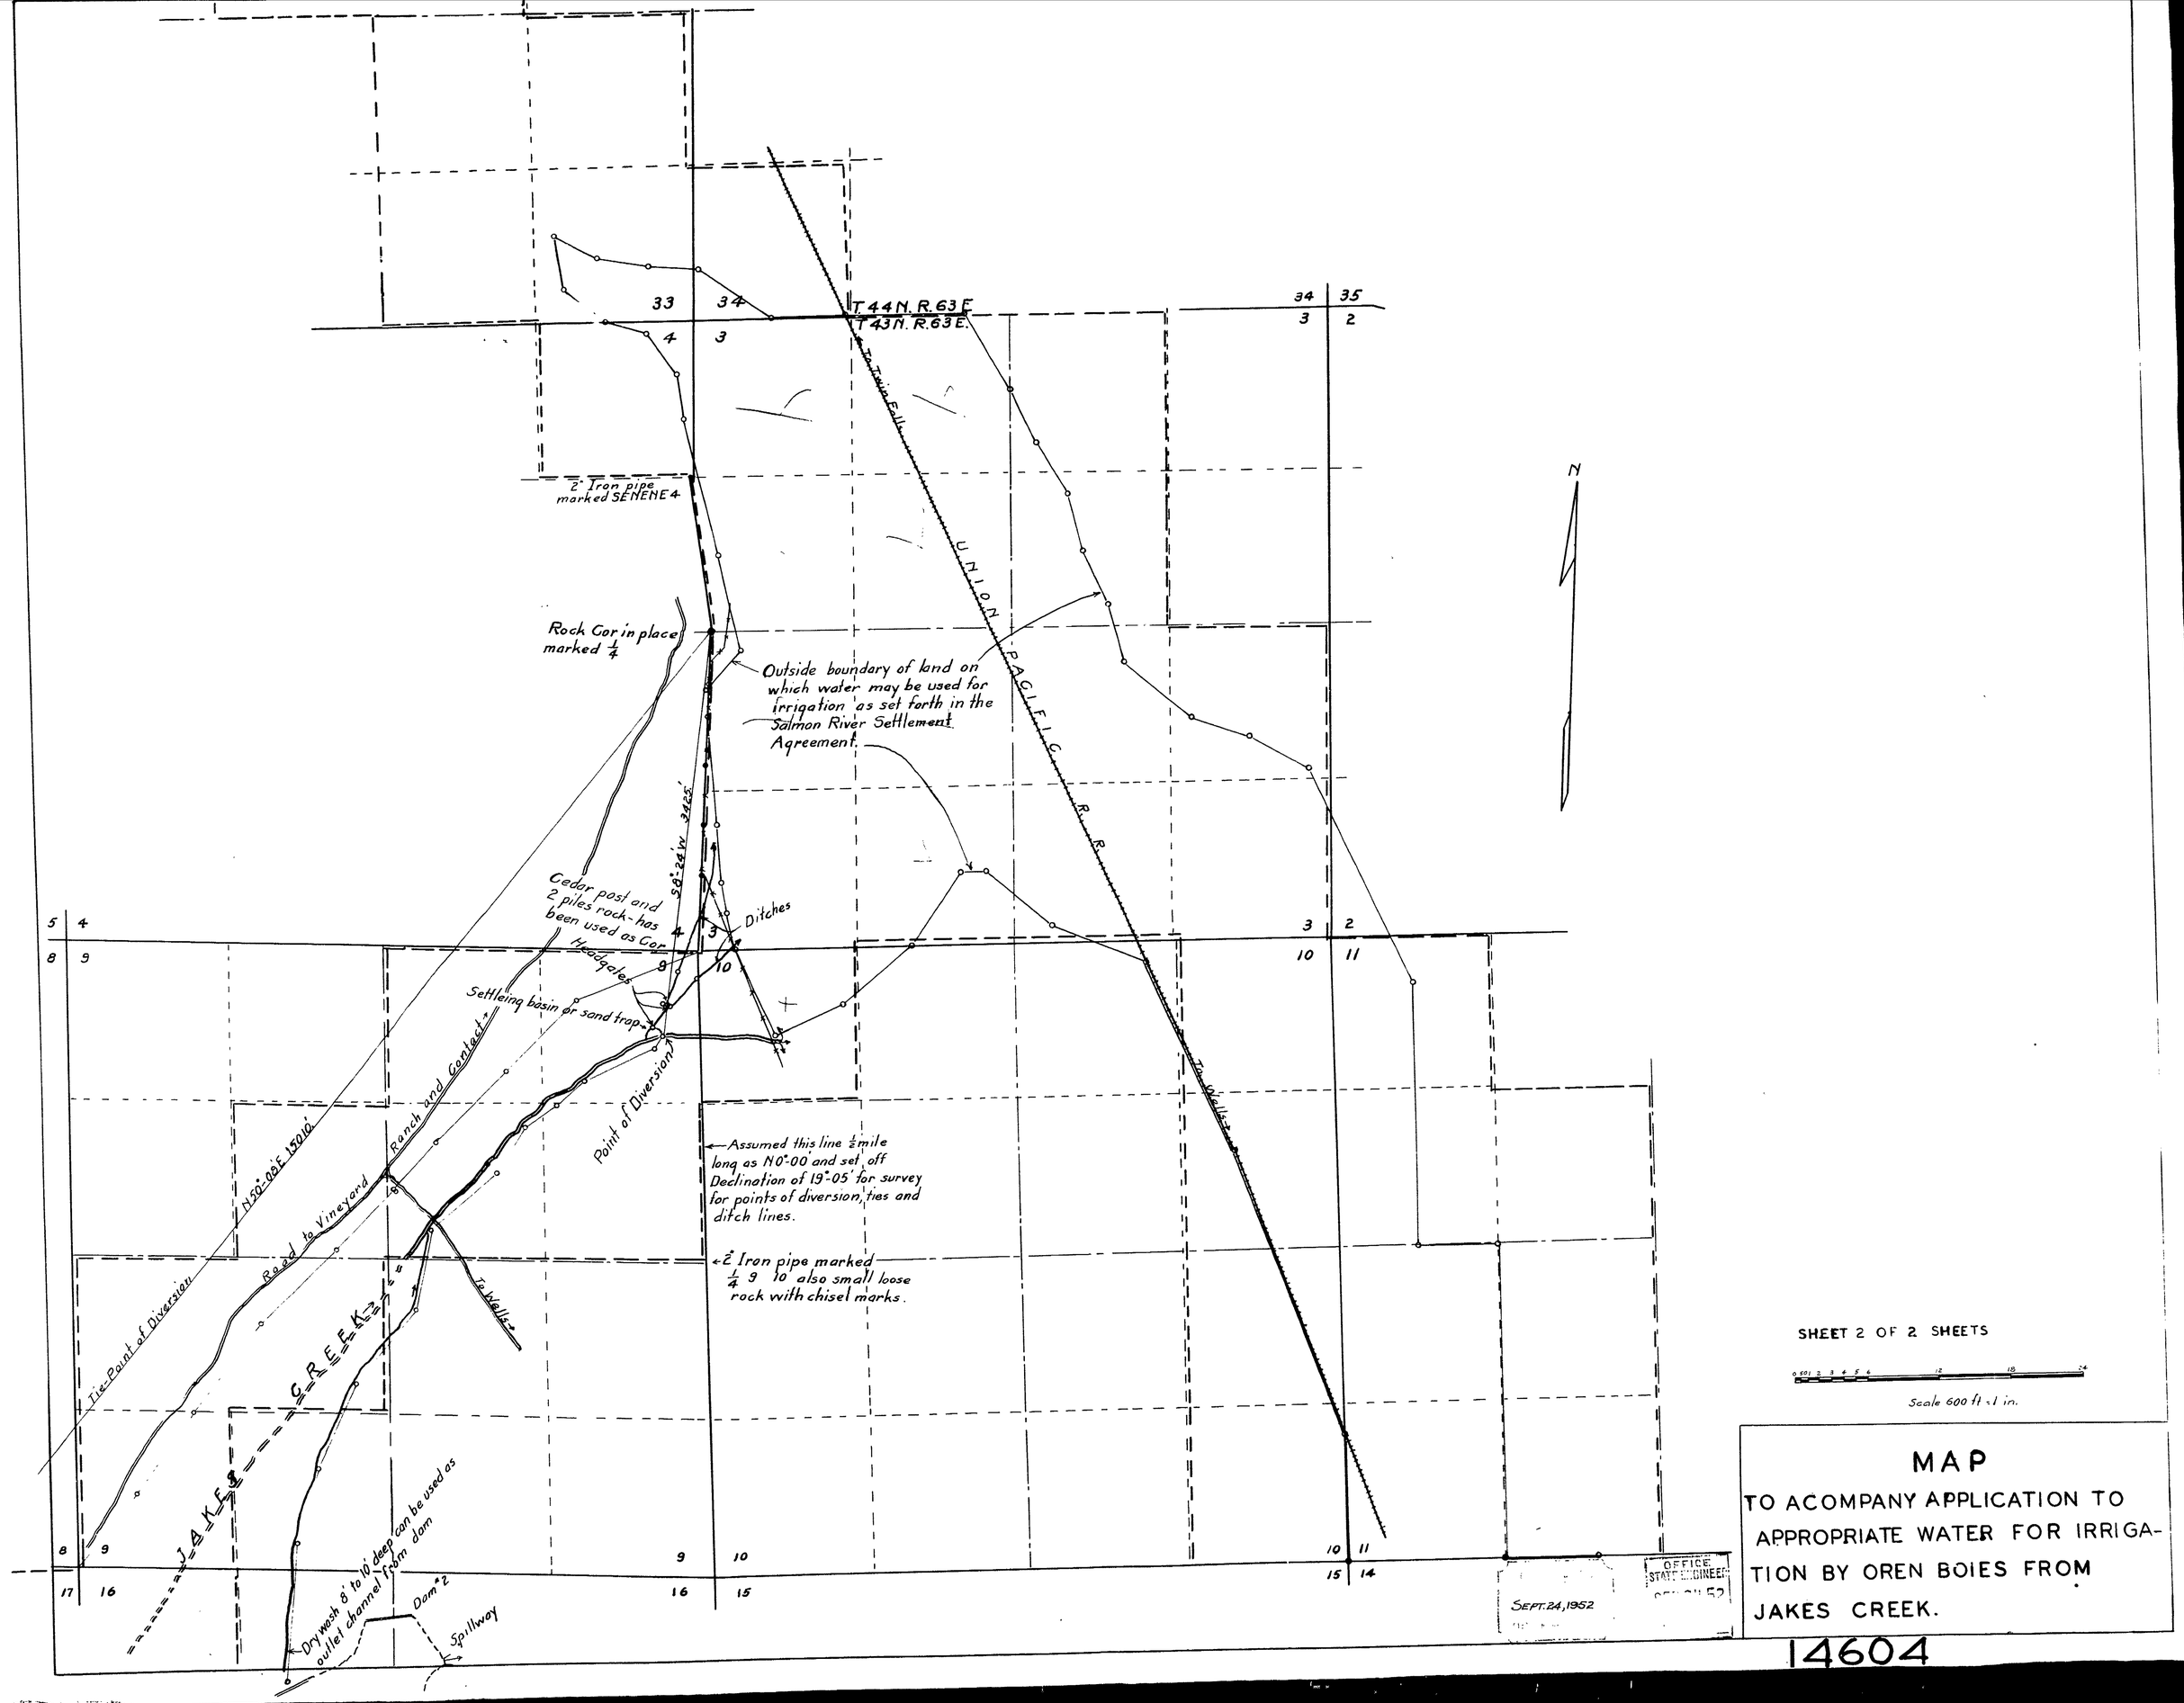

SHEET 2 OF 2 SHEETS

Scale 600 ft = 1 in.

MAP

TO ACOMPANY APPLICATION TO APPROPRIATE WATER FOR IRRIGATION BY OREN BOIES FROM JAKES CREEK.

SEPT. 24, 1952

OFFICE STATE ENGINEER

14604