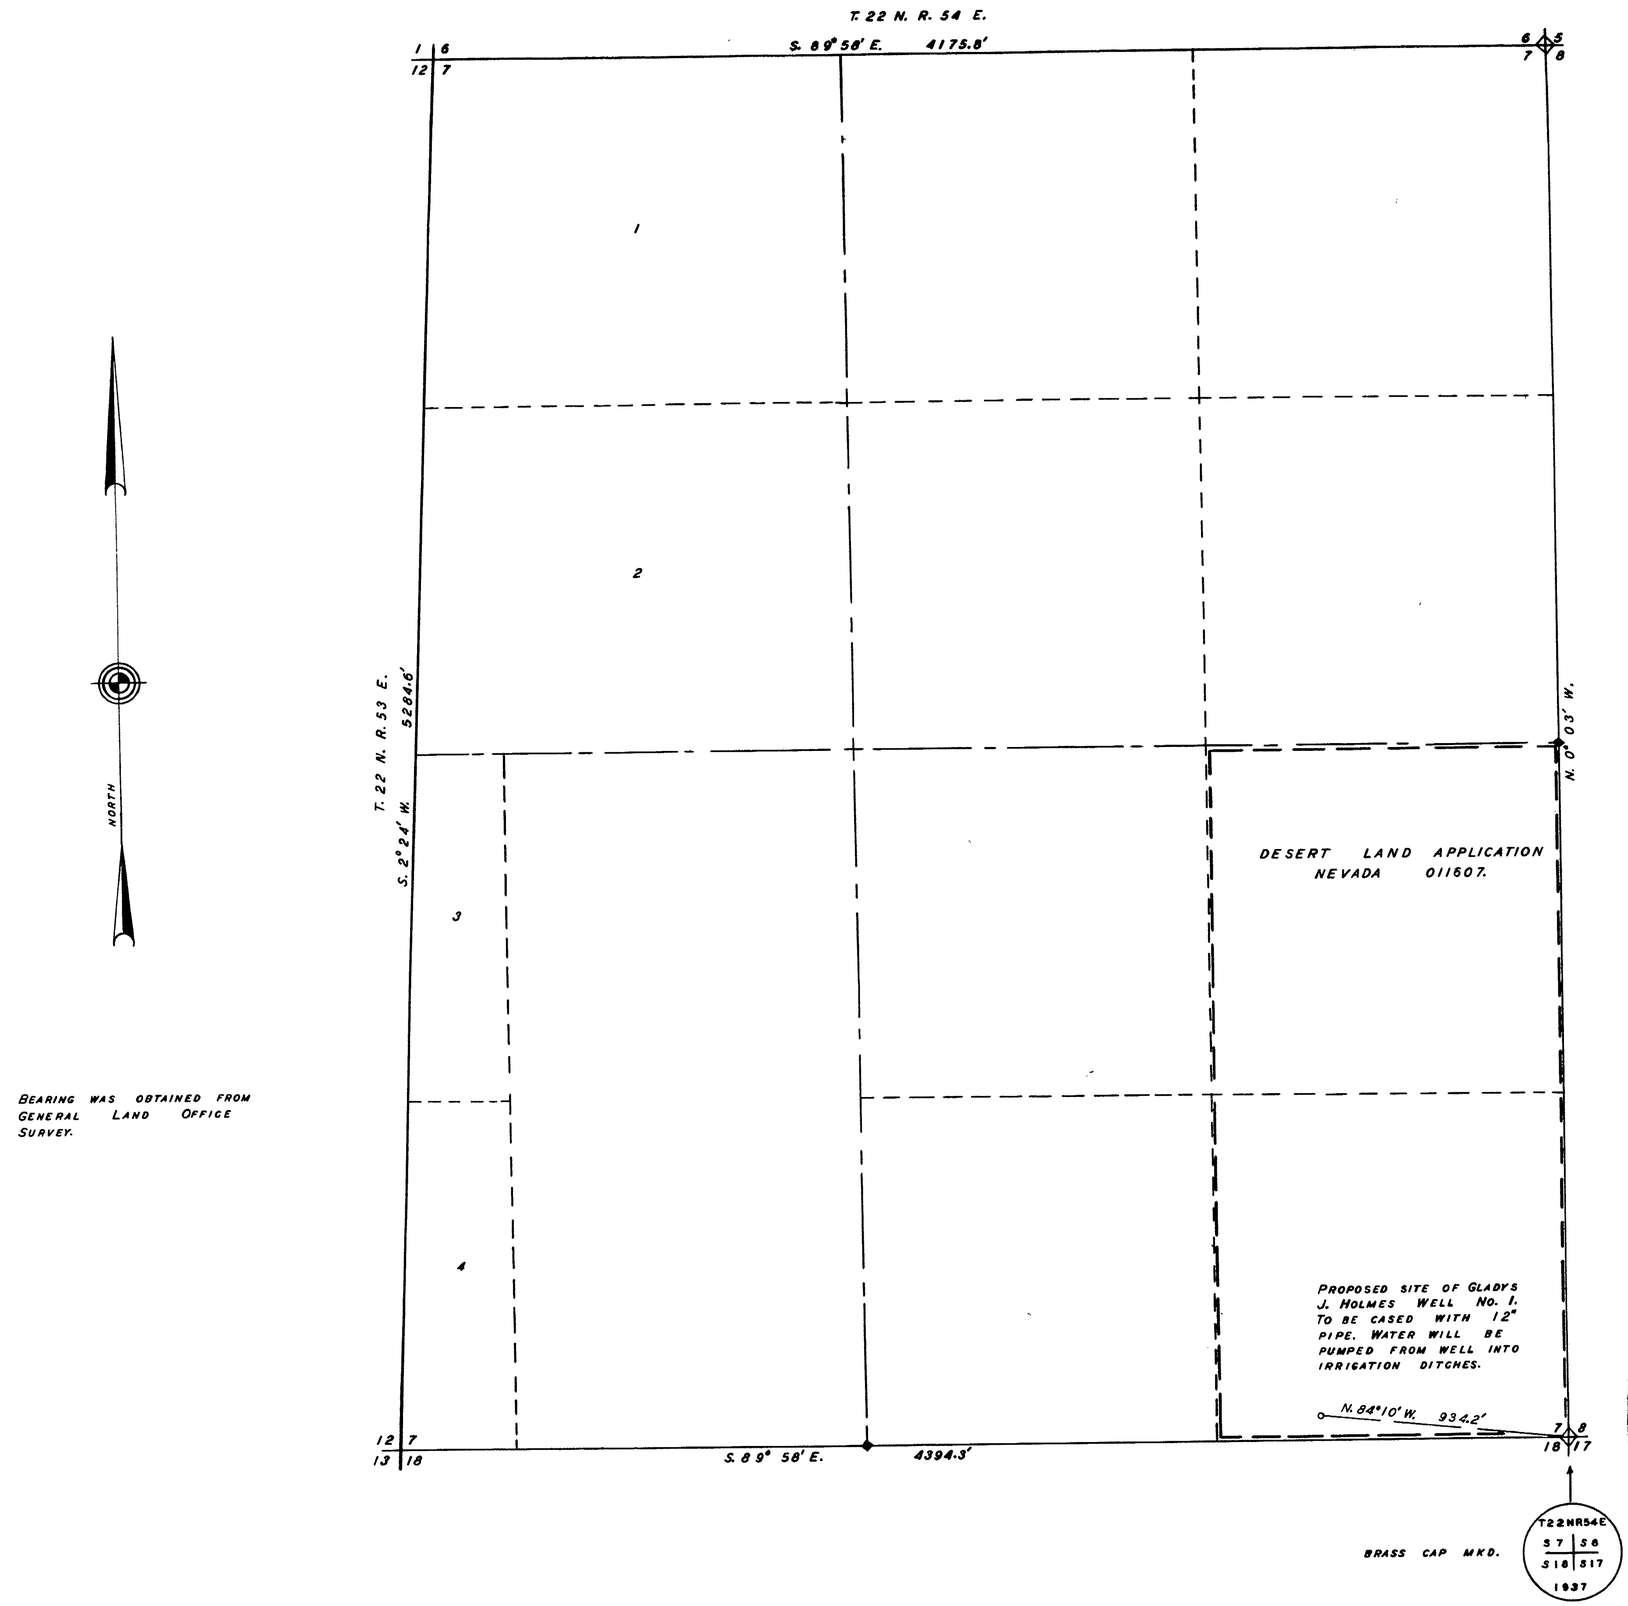

STATE OF NEVADA, }
COUNTY OF EUREKA. } SS

I, FLOYD SADLER, BEING FIRST DULY SWORN, DEPOSE AND SAY THAT THIS MAP, CONSISTING OF ONE SHEET, HAS BEEN CORRECTLY DRAWN TO THE DESIGNATED SCALE FROM FIELD NOTES OF A SURVEY MADE BY ME ON JUNE 8, 1955; THAT IT TRULY AND CORRECTLY REPRESENTS THE PROPOSED LOCATION AND EXTENT OF THE WORKS USED TO DIVERT WATER FROM AN UNDERGROUND SOURCE, IN EUREKA COUNTY, BY GLADYS J. HOLMES FOR IRRIGATION AND DOMESTIC PURPOSES. THAT THE PROPOSED POINT OF DIVERSION, THE APPROXIMATE LOCATION AND SIZE OF THE DIVERTING CONDUIT, ALL RESERVOIRS OR BASINS, THE LOCATION AND NAMES OF ALL OTHER WORKS WHICH WILL CROSS OR CONNECT WITH THE PROPOSED WORKS, AND THE BOUNDARY OF ALL LANDS, SHOWING BY 40-ACRE SUBDIVISIONS THE AREAS PROPOSED TO BE IRRIGATED, ARE FULLY AND CORRECTLY DESIGNATED THEREON.

Floyd Sadler
STATE WATER RIGHT SURVEYOR.

SUBSCRIBED AND SWORN TO BEFORE ME THIS 8th DAY OF JUNE, 1955.

Ed Delaney

SCALE: 1 INCH = 300 FEET.

0 100 300 600 1200

FILED
JULY 11, 1955
STATE ENGINEER'S OFFICE

OFFICE
STATE ENGINEER
1955 JUL 11 AM 11 47

MAP

TO ACCOMPANY APPLICATION TO APPROPRIATE WATER FOR IRRIGATION AND DOMESTIC PURPOSES BY GLADYS J. HOLMES FROM AN UNDERGROUND SOURCE (GLADYS J. HOLMES WELL NO. 1.)

17648 Place in → 14605