T. 19 S. R. 61 E MDM.

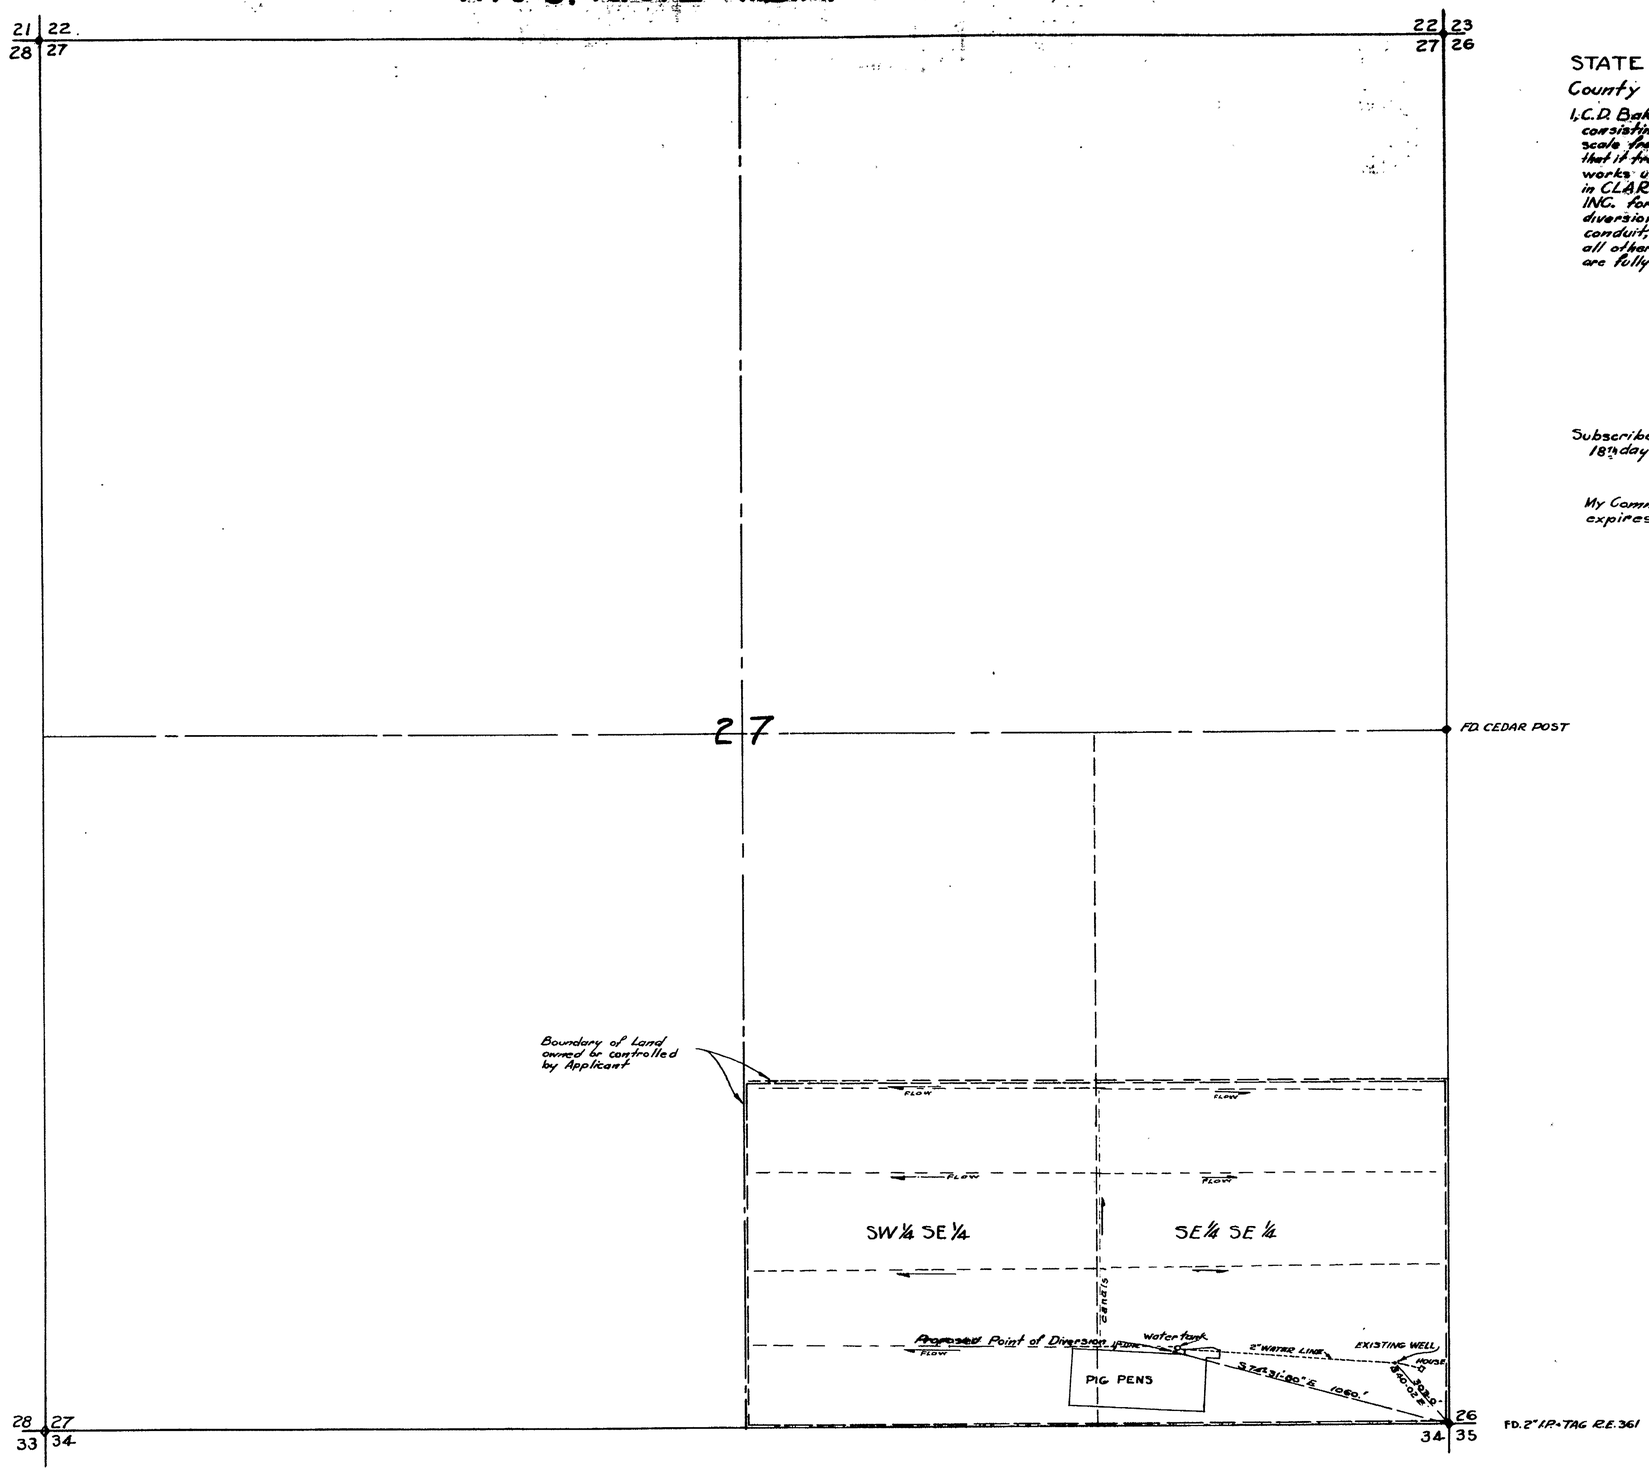

Basis of Bearings, East Line of Section 27

STATE OF NEVADA }
County of Clark } ss.

I, C.D. Baker, being first duly Sworn, depose and say that this map consisting of one sheet has been correctly drawn to designated scale from field notes of a survey made by me on 5th day of Jan. 1953, that it truly and correctly represents the locations and extent of the works used to divert water from LAS VEGAS ARTESIAN BASIN in CLARK COUNTY by SOUTHERN NEVADA DISPOSAL SERVICE, INC. for Irrigation and domestic use, that the proposed point of diversion, approximate location and size of diverting channel or other conduit, place and manner of use, and the locations and names of all other works, which are crossed by or connected with said works, are fully and correctly designated thereon.

C D Baker

STATE WATER RIGHT SURVEYOR

Subscribed and sworn to before me this 18th day of February 1953.

Francis R. Heber
NOTARY PUBLIC IN AND FOR CLARK COUNTY NEVADA

My Commission expires: MY COMMISSION EXPIRES FEBRUARY 16, 1955

N

1" = 300'

Scale: 1" = 300'

200' 100 50' 0 400' 800'

MAP TO ACCOMPANY APPLICATION
TO APPROPRIATE WATER
FOR
IRRIGATION AND DOMESTIC USE
BY
SOUTHERN NEVADA DISPOSAL SERVICE INC.
FROM
LAS VEGAS ARTESIAN BASIN

FILED
FEB. 24, 1953
STATE ENGINEER'S OFFICE

17473 — 14850 ← File under