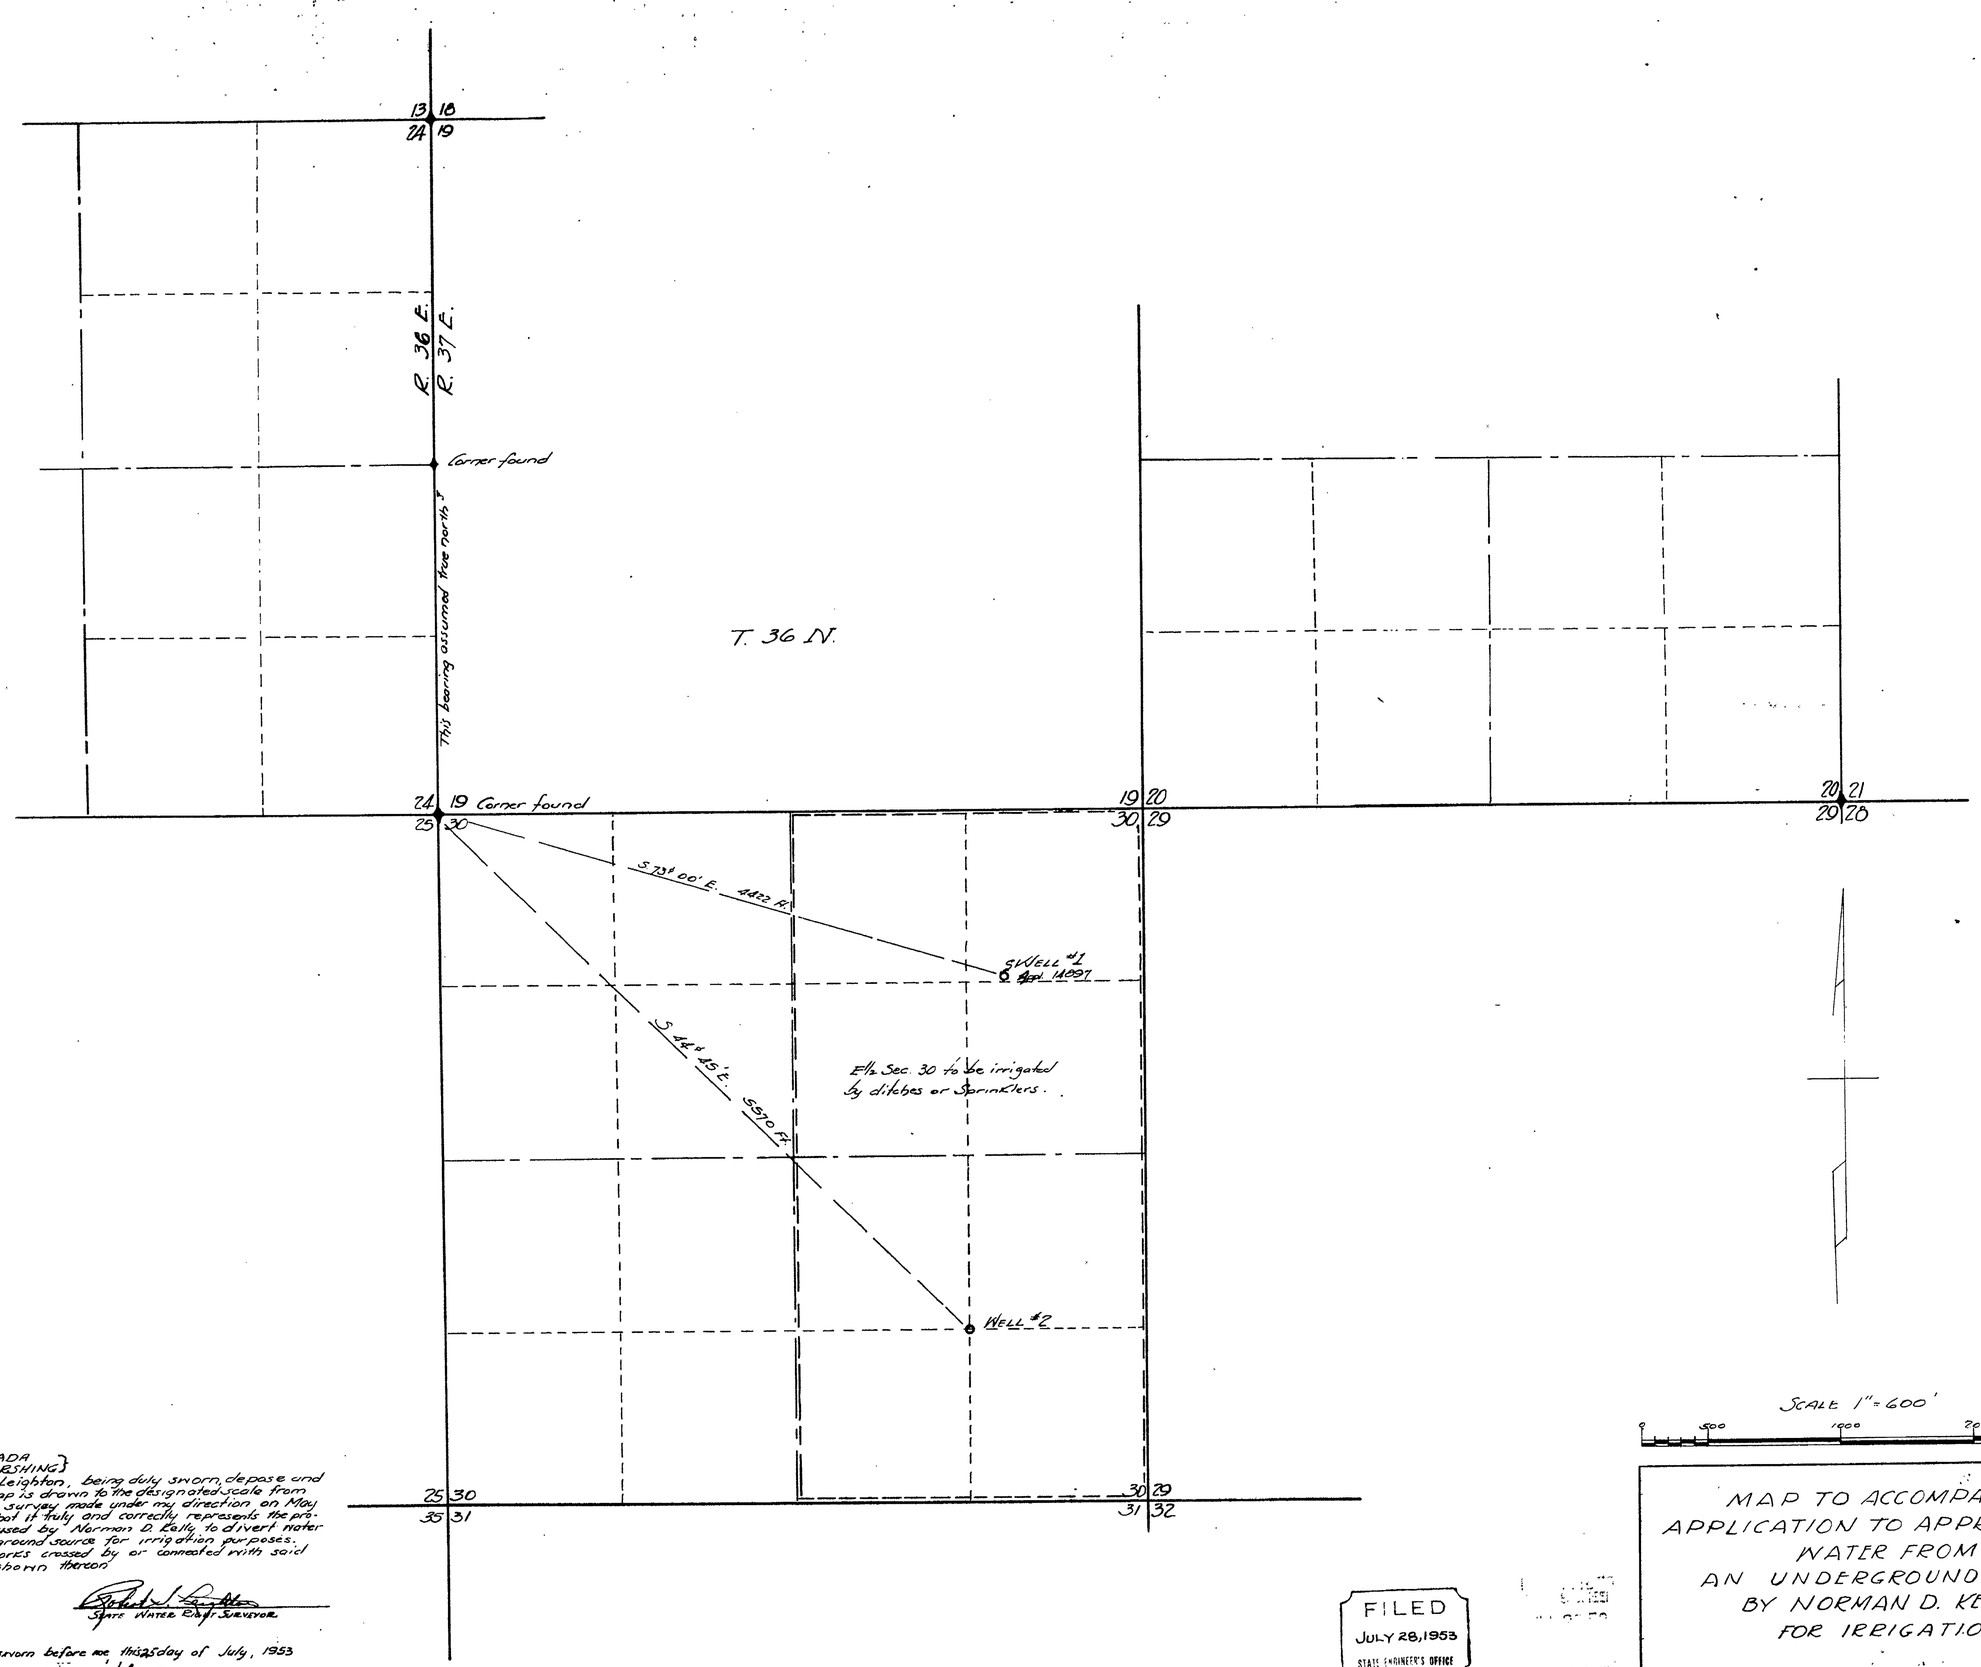

STATE OF NEVADA
COUNTY OF PERSHING }

I, Robert S. Leighton, being duly sworn, depose and say that this map is drawn to the designated scale from field notes of a survey made under my direction on May 11 to 13, 1953. That it truly and correctly represents the proposed works used by Norman D. Kelly to divert water from underground source for irrigation purposes.

All other works crossed by or connected with said works are shown thereon.

Robert S. Leighton
State Water Right Surveyor

Subscribed and sworn before me this 25 day of July, 1953

Mary Helen Massenzi
Notary Public in and for Pershing County, Nevada

FILED
JULY 28, 1953
STATE ENGINEER'S OFFICE

MAP TO ACCOMPANY
APPLICATION TO APPROPRIATE
WATER FROM
AN UNDERGROUND SOURCE
BY NORMAN D. KELLEY
FOR IRRIGATION

14897-15237