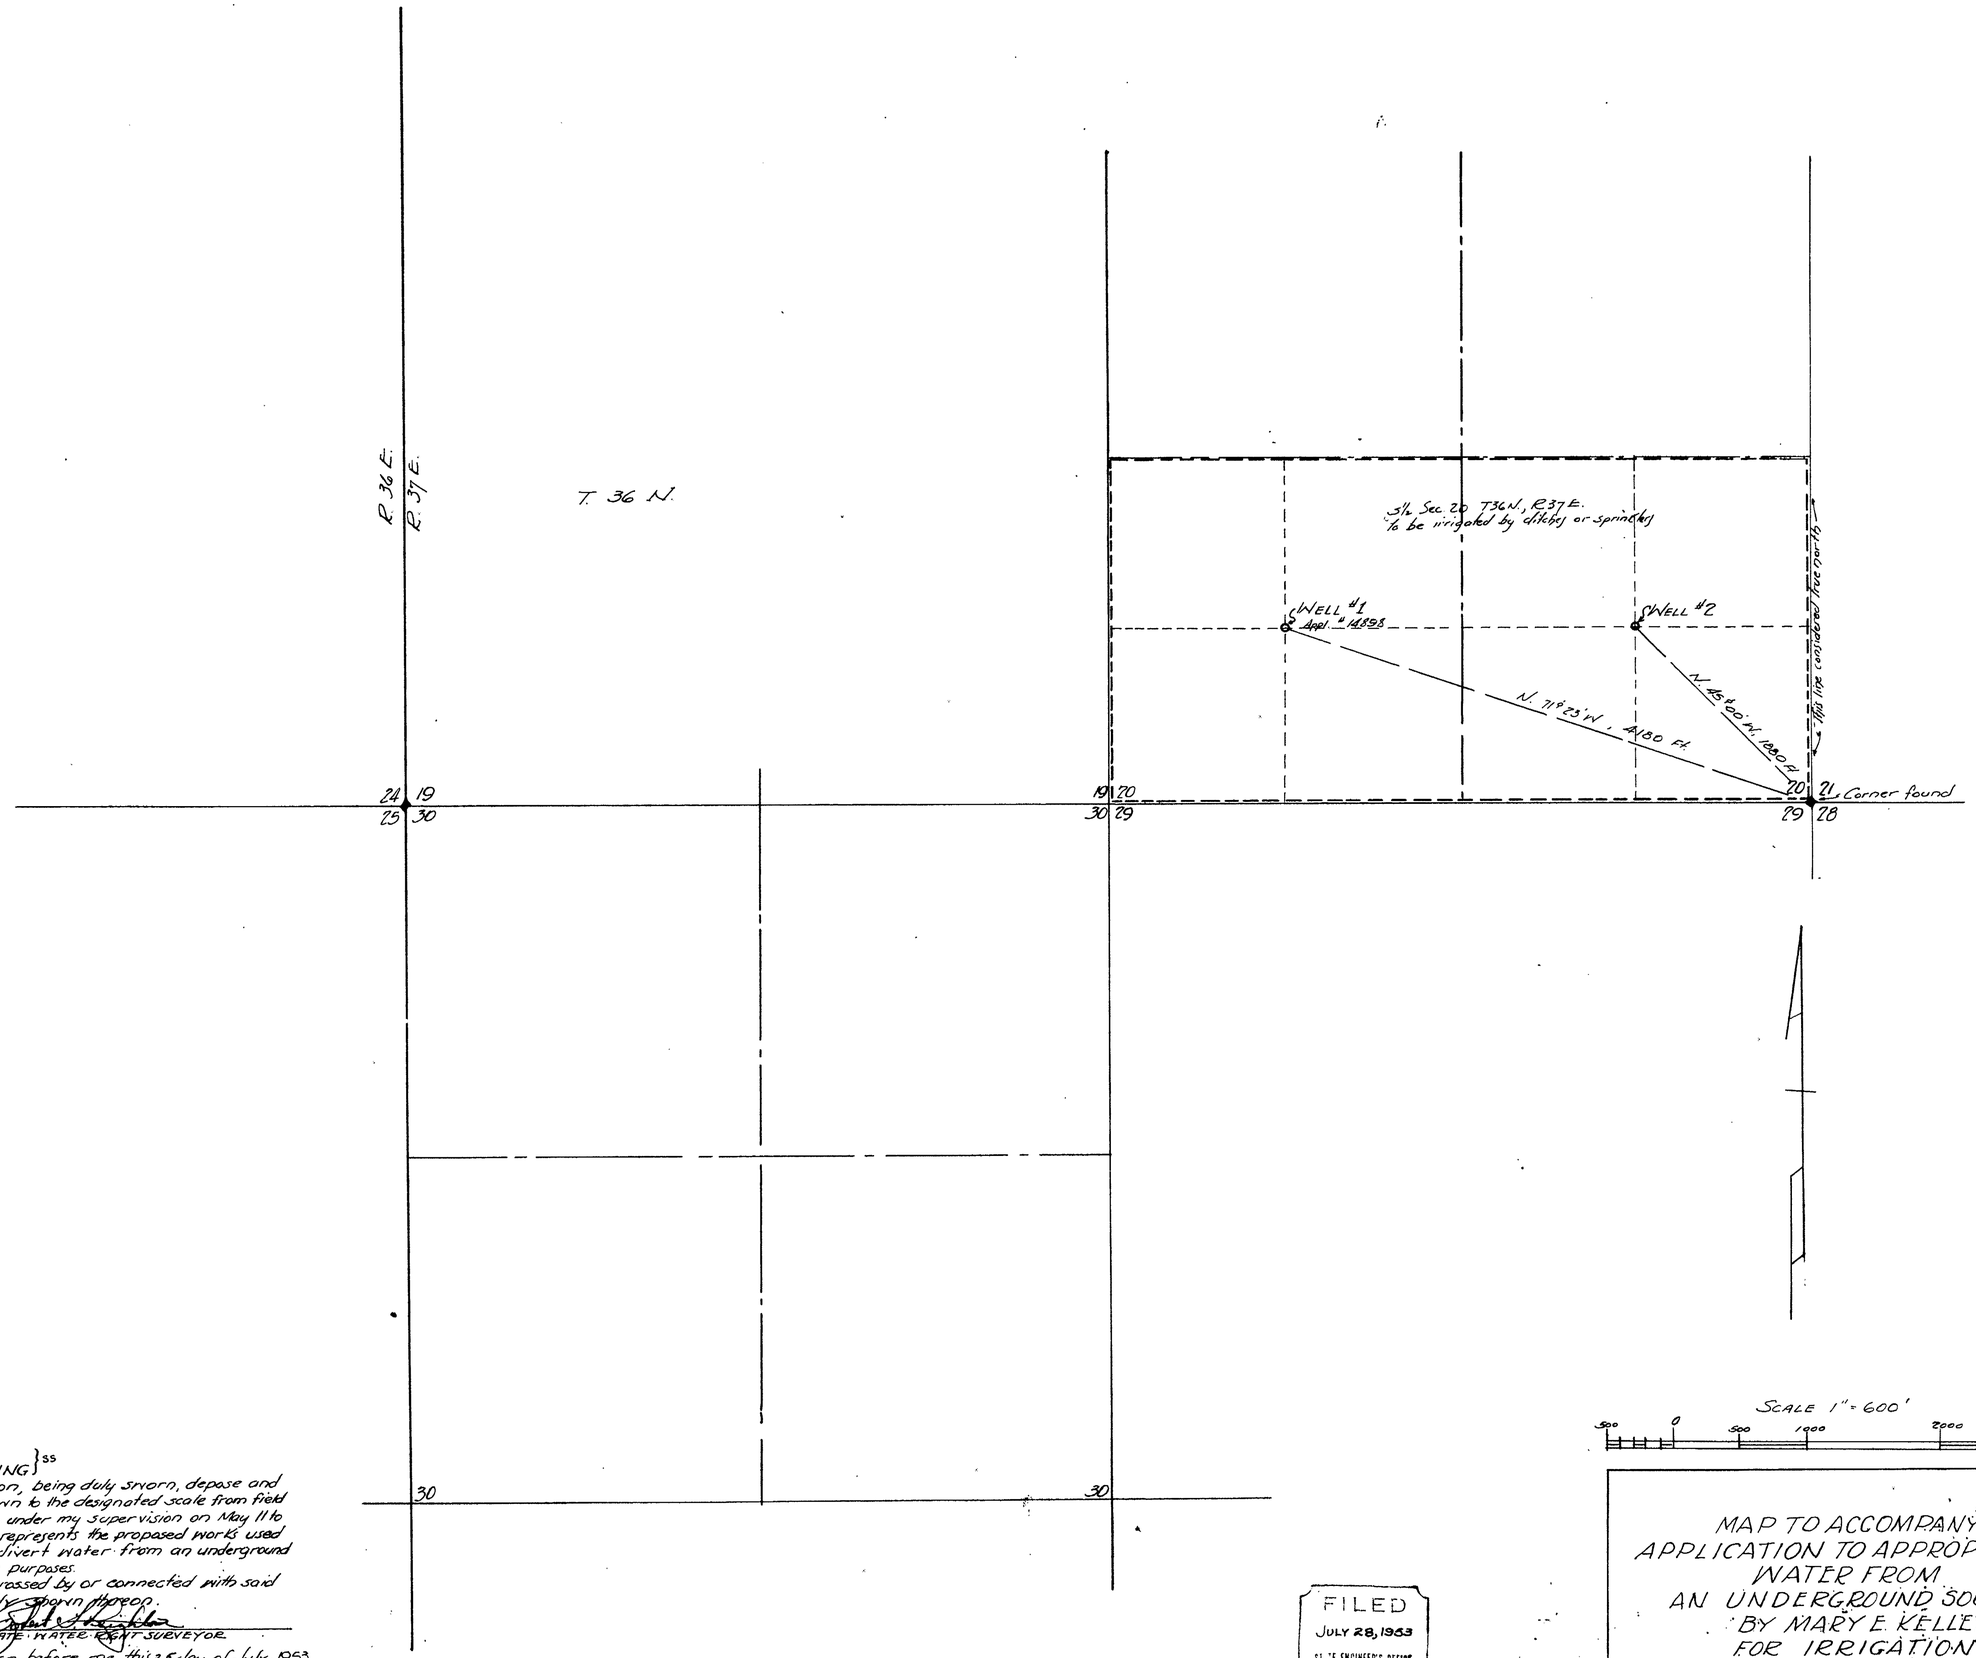

STATE OF NEVADA }ss
COUNTY OF PERSHING }

I, Robert S. Leighton, being duly sworn, depose and say that this map is drawn to the designated scale from field notes of a survey made under my supervision on May 11 to 13, 1953. That it truly represents the proposed works used by Mary E. KELLEY to divert water from an underground source for irrigation purposes.

All other works crossed by or connected with said works are correctly shown thereon.

Robert S. Leighton
STATE WATER RIGHT SURVEYOR.

Subscribed and sworn before me this 25 day of July, 1953

[illegible]
Notary Public in and for Pershing County, Nevada.

FILED
JULY 28, 1953
STATE ENGINEER'S OFFICE

SCALE 1" = 600'

500 0 500 1000 2000

MAP TO ACCOMPANY
APPLICATION TO APPROPRIATE
WATER FROM
AN UNDERGROUND SOURCE
BY MARY E. KELLEY
FOR IRRIGATION

14898-15236