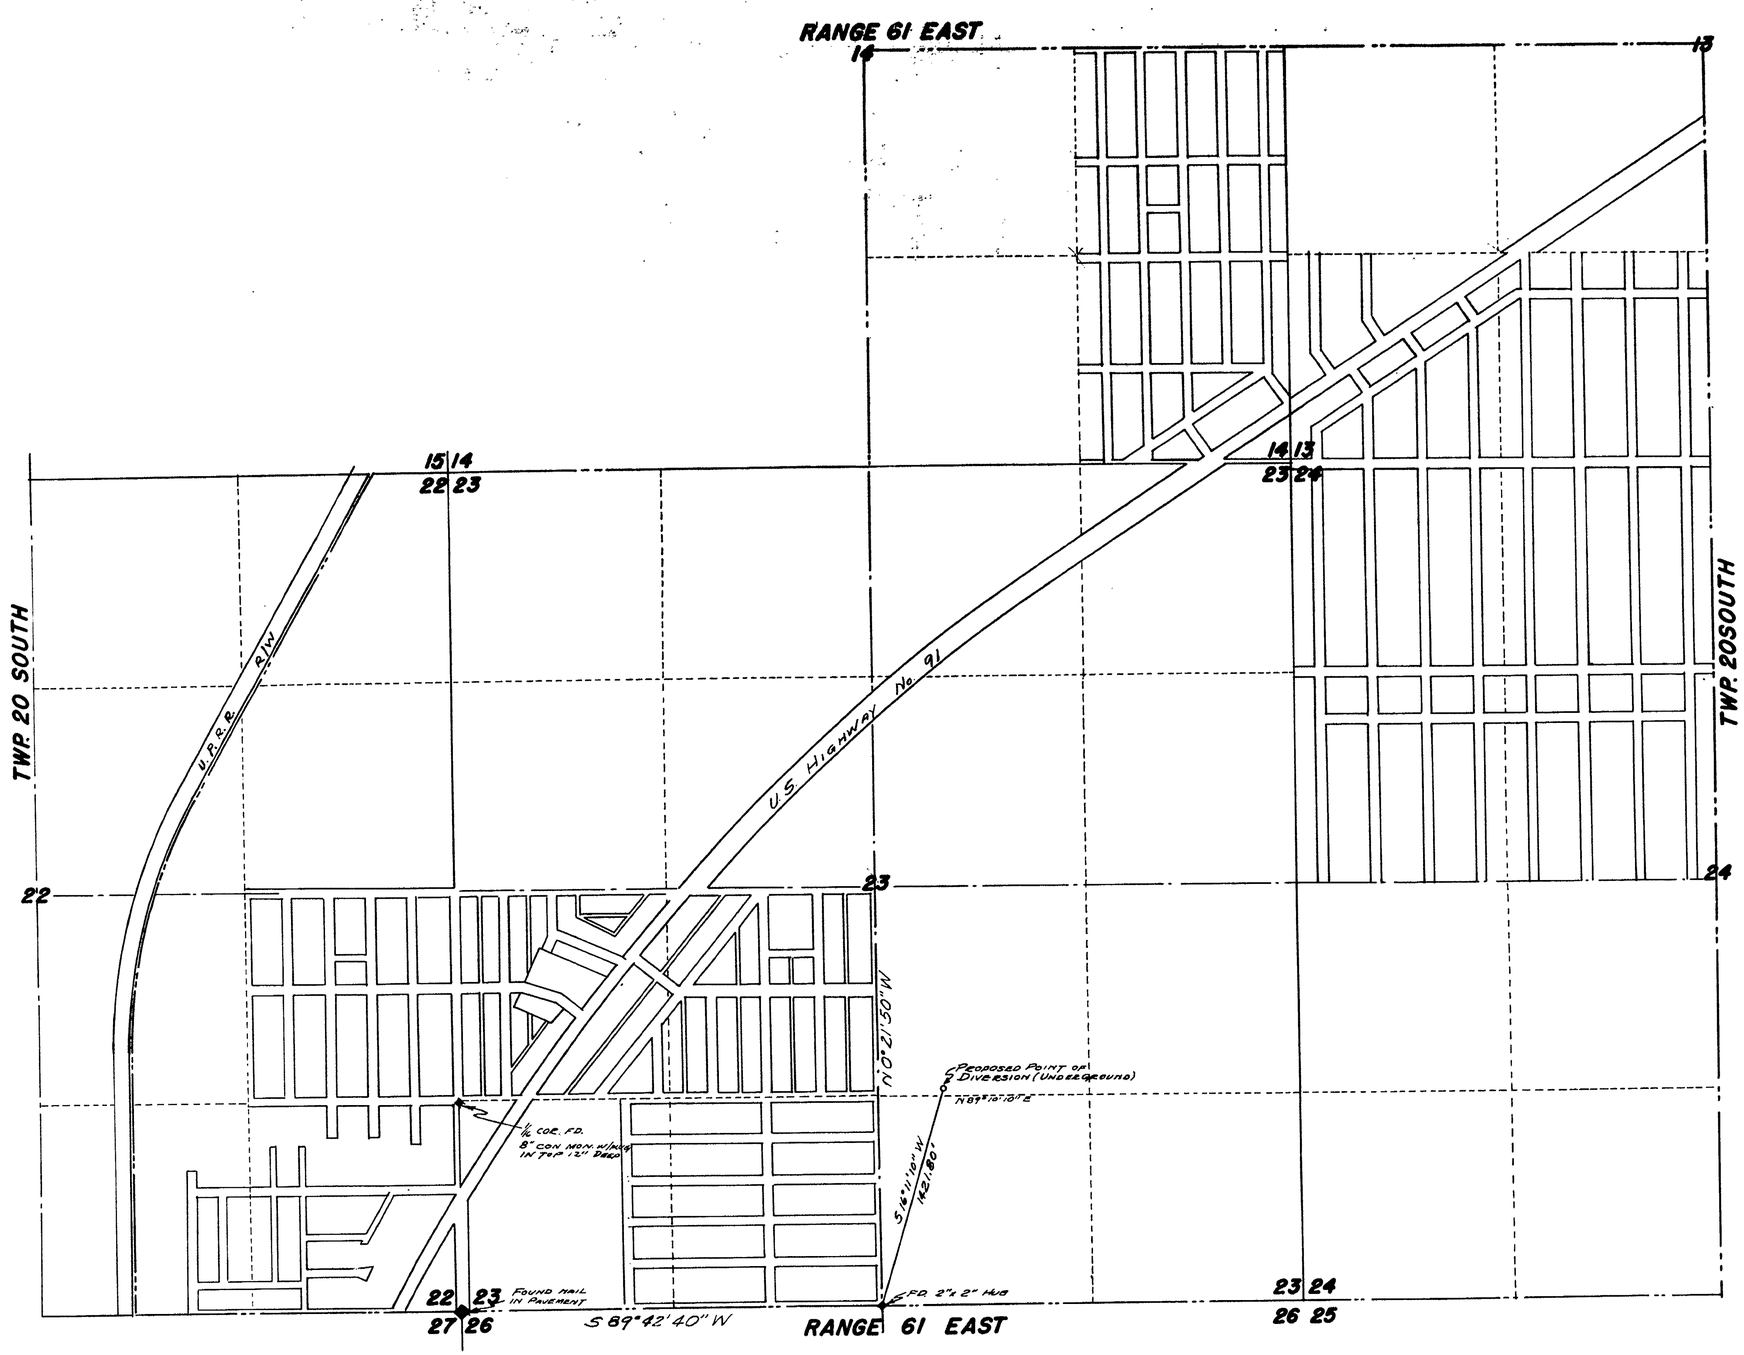

CITY LIMITS THUS. ——————————

THE BASIS OF BEARINGS IN THIS SURVEY IS THE BEARING OF THE EAST LINE OF THE SW¼ OF SEC. 23, T.20S, R61E, M.D.B.&M., RECORDED AS N 0° 21' 50" W ON MAP OF IVANHOE PLACE, RECORDED IN BOOK 3 OF PLATS, PAGE 76, RECORDS OF CLARK COUNTY, NEVADA.

STATE OF NEVADA }
COUNTY OF CLARK } S.S.

I, FRANK D. RATHBUN JR., BEING FIRST DULY SWORN DEPOSE AND SAY THAT THIS MAP CONSISTING OF ONE SHEET, HAS BEEN CORRECTLY DRAWN TO THE DESIGNATED SCALE FROM FIELD NOTES OF A SURVEY MADE BY ME ON THE 23RD DAY OF APRIL 1953, THAT IT TRULY AND CORRECTLY REPRESENTS THE PROPOSED LOCATION AND EXTENT OF THE WORKS USED TO DIVERT WATER FROM LAS VEGAS ARTESIAN BASIN IN CLARK COUNTY, NEVADA, BY CITY OF NORTH LAS VEGAS FOR MUNICIPAL USE; THAT THE PROPOSED POINT OF DIVERSION, THE APPROXIMATE LOCATION AND SIZE OF THE DIVERTING CHANNEL, ALL OTHER WORKS WHICH WILL CROSS OR CONNECT WITH THE WORKS, ARE FULLY AND CORRECTLY SHOWN HEREON

Frank D. Rathbun Jr.
STATE WATER RIGHT SURVEYOR

SUBSCRIBED AND SWORN TO BEFORE ME THIS 4th DAY OF May 1953

Pearl B. Donnelly
NOTARY PUBLIC IN AND FOR CLARK COUNTY, NEVADA.

MY COMMISSION EXPIRES March 25, 1956

OFFICE OF
FRANK D. RATHBUN JR.
REGISTERED PROF. ENG.
P.O. BOX 987 LAS VE

FILED
MAY 8, 1953
STATE ENGINEER'S OFFICE

0 100 300 600 900 1200 1500 2000 3000
SCALE IN FEET

MAP TO ACCOMPANY
APPLICATION TO APPROPRIATE WATER
by
CITY OF NORTH LAS VEGAS
for
MUNICIPAL USE
from
LAS VEGAS ARTESIAN BASIN
CLARK COUNTY — NEVADA.

15025