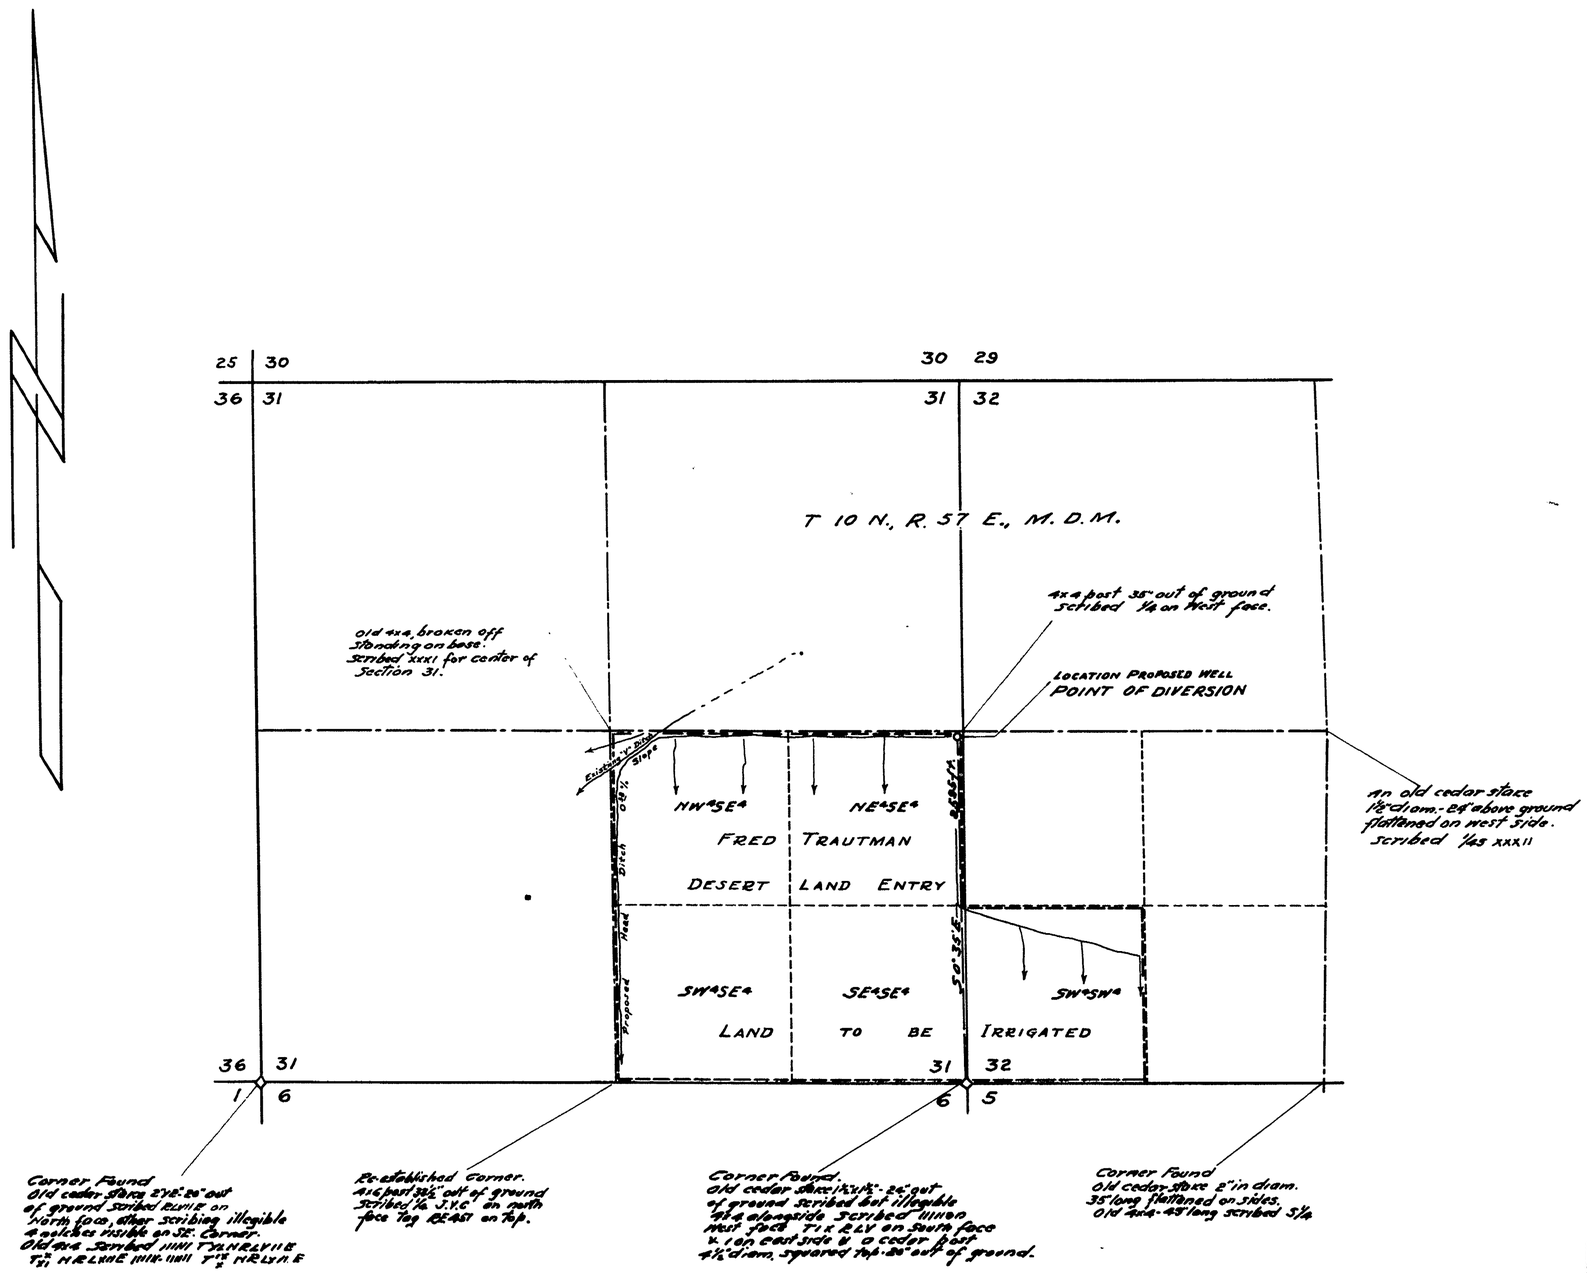

STATE OF NEVADA }
County of White Pine } SS.

I, Robert W. Millard, being first duly sworn, depose and say that this map, consisting of one sheet, has been correctly drawn to the designated scale from field notes of a survey made by me between the 4th and 6th days of June, 1953; that it truly and correctly represents the location and extent of the proposed works used to divert water from Underground source in Nye County by FRED TRAUTMAN for irrigation purposes.

That the proposed point of diversion, the approximate location and size of the diverting channel, all reservoirs or basins, the location and names of all other works which will cross or connect with the proposed works, and the boundary of all lands, showing by 40-acre subdivisions the areas proposed to be irrigated, are fully and correctly designated thereon.

R. W. Millard
State Water Right Surveyor.

Subscribed and sworn to before me this 27th day of June, 1953.

F. W. Millard
Notary Public in and for White Pine County, Nevada.

My commission expires December 22, 1953.

0 500 1000 2000
SCALE 1-IN.=600 FT.

FILED
AUG. 24, 1953
STATE ENGINEER'S OFFICE

STATE ENGINEER
AUG 24 53

MAP TO ACCOMPANY APPLICATION TO APPROPRIATE WATER FOR
IRRIGATION
BY
FRED TRAUTMAN
FROM
UNDERGROUND SOURCE

SURVEYED JUNE 5, 1953. BY F.W. MILLARD & SON. ELY, NEVADA.

15058

15058