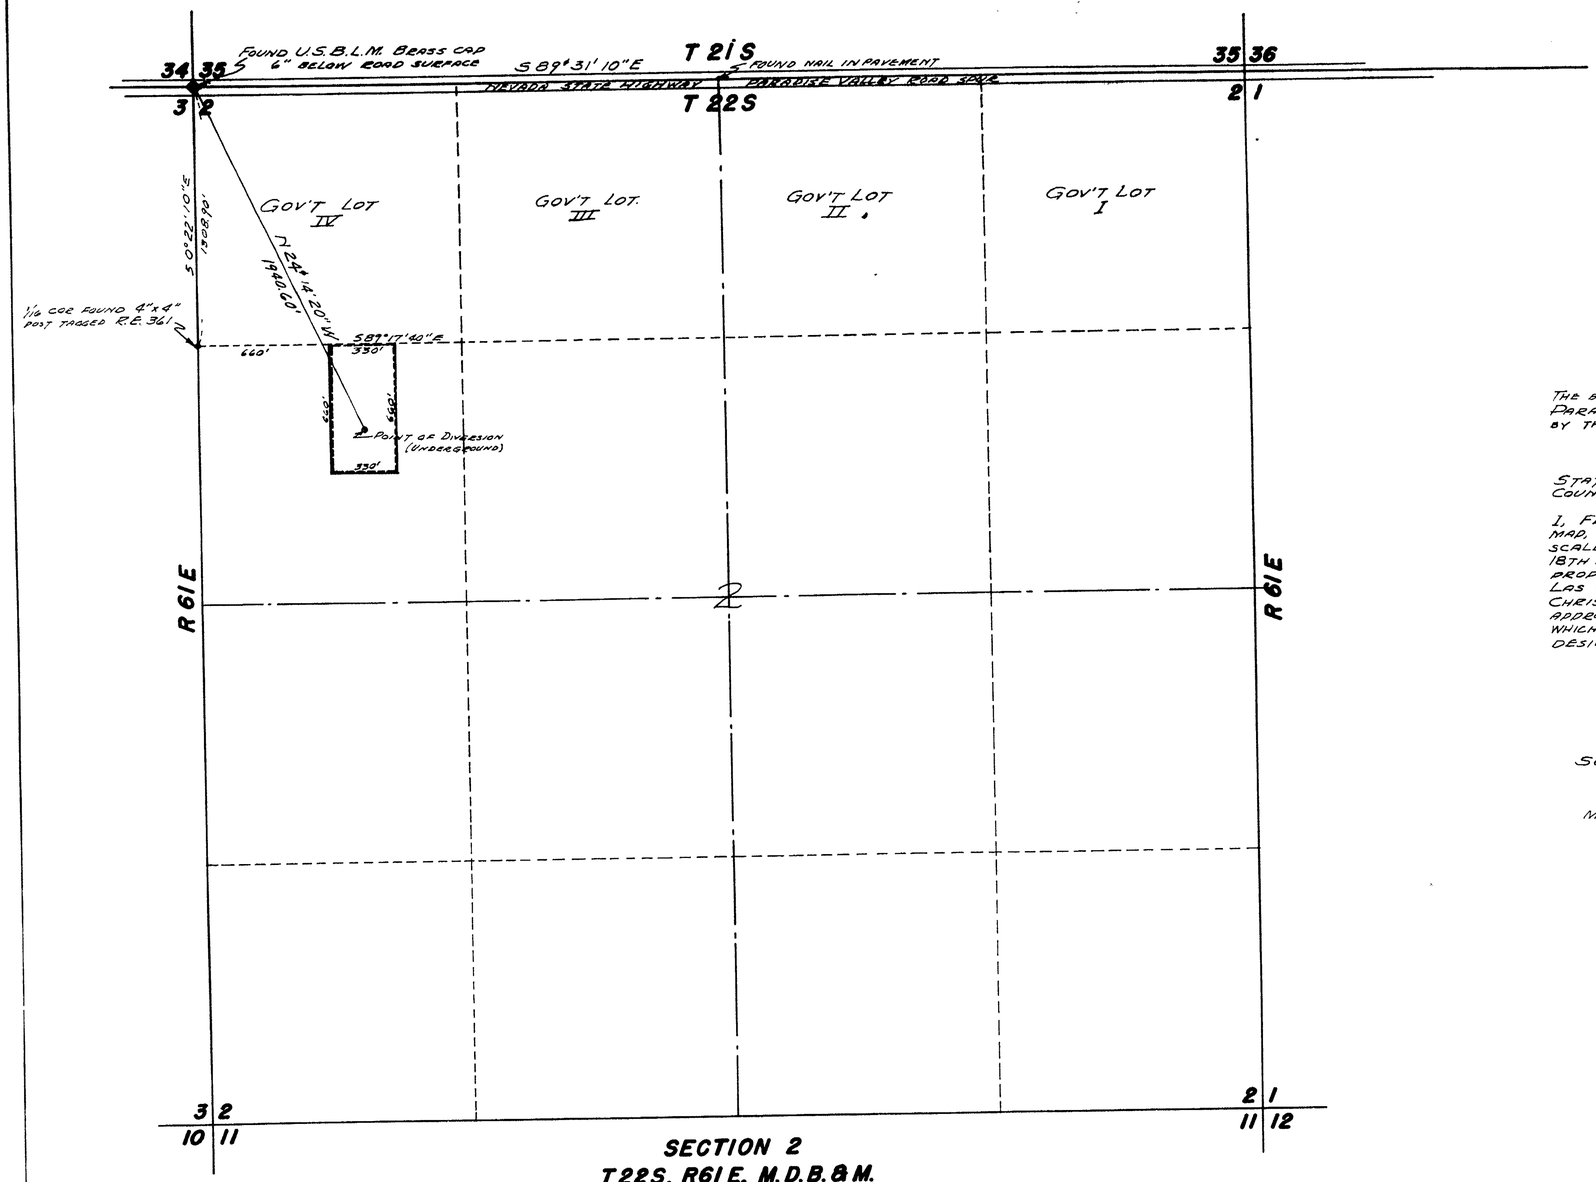

SECTION 2
T22S, R61E, M.D.B.&M.

THE BASIS OF BEARINGS USED IN THIS SURVEY IS THE BEARING OF THE ℄ OF PARADISE VALLEY ROAD SPUR, WHICH BEARING IS RECORDED AS S 89° 31' 10" E BY THE NEVADA STATE HIGHWAY DEPT.

STATE OF NEVADA } S.S.
COUNTY OF CLARK

I, FRANK D. RATHBUN JR., FIRST BEING DULY SWORN, DEPOSE AND SAY THAT THIS MAP, CONSISTING OF ONE SHEET, HAS BEEN CORRECTLY DRAWN TO THE DESIGNATED SCALE FROM FIELD NOTES OF A SURVEY MADE BY ME AND COMPLETED ON THE 18TH DAY OF APRIL 1953; THAT IT TRULY AND CORRECTLY REPRESENTS THE PROPOSED LOCATION AND EXTENT OF THE WORKS USED TO DIVERT WATER FROM LAS VEGAS ARTESIAN BASIN, IN CLARK COUNTY NEVADA, BY JACOB C. AND RUTH P. CHRISTMAN FOR QUASI-MUNICIPAL USE; THAT THE PROPOSED POINT OF DIVERSION, THE APPROXIMATE LOCATION AND SIZE OF THE DIVERTING CHANNEL, ALL OTHER WORKS WHICH WILL CROSS OR CONNECT WITH THE PROPOSED WORKS ARE FULL AND CORRECTLY DESIGNATED HEREON.

Frank D. Rathbun Jr.
STATE WATER RIGHT SURVEYOR

SUBSCRIBED AND SWORN TO BEFORE ME THIS 9th DAY OF May 1953

NOTARY PUBLIC IN AND FOR CLARK COUNTY, NEVADA

MY COMMISSION EXPIRES. February 21, 1955

0 100 200 500 750 1000 1500 2000 2500 3000
SCALE IN FEET

Certificate No. 4490 Issued Mar. 12, 1957

FILED
MAY 28, 1953
STATE ENGINEER'S OFFICE

STATE ENGINEER
MAY 28 '53

MAP TO ACCOMPANY
APPLICATION TO APPROPRIATE WATER
for
QUASI-MUNICIPAL USE
by
JACOB C. AND RUTH P. CHRISTMAN
from
Las Vegas Artesian Basin
Clark County ***Nevada.***

15083