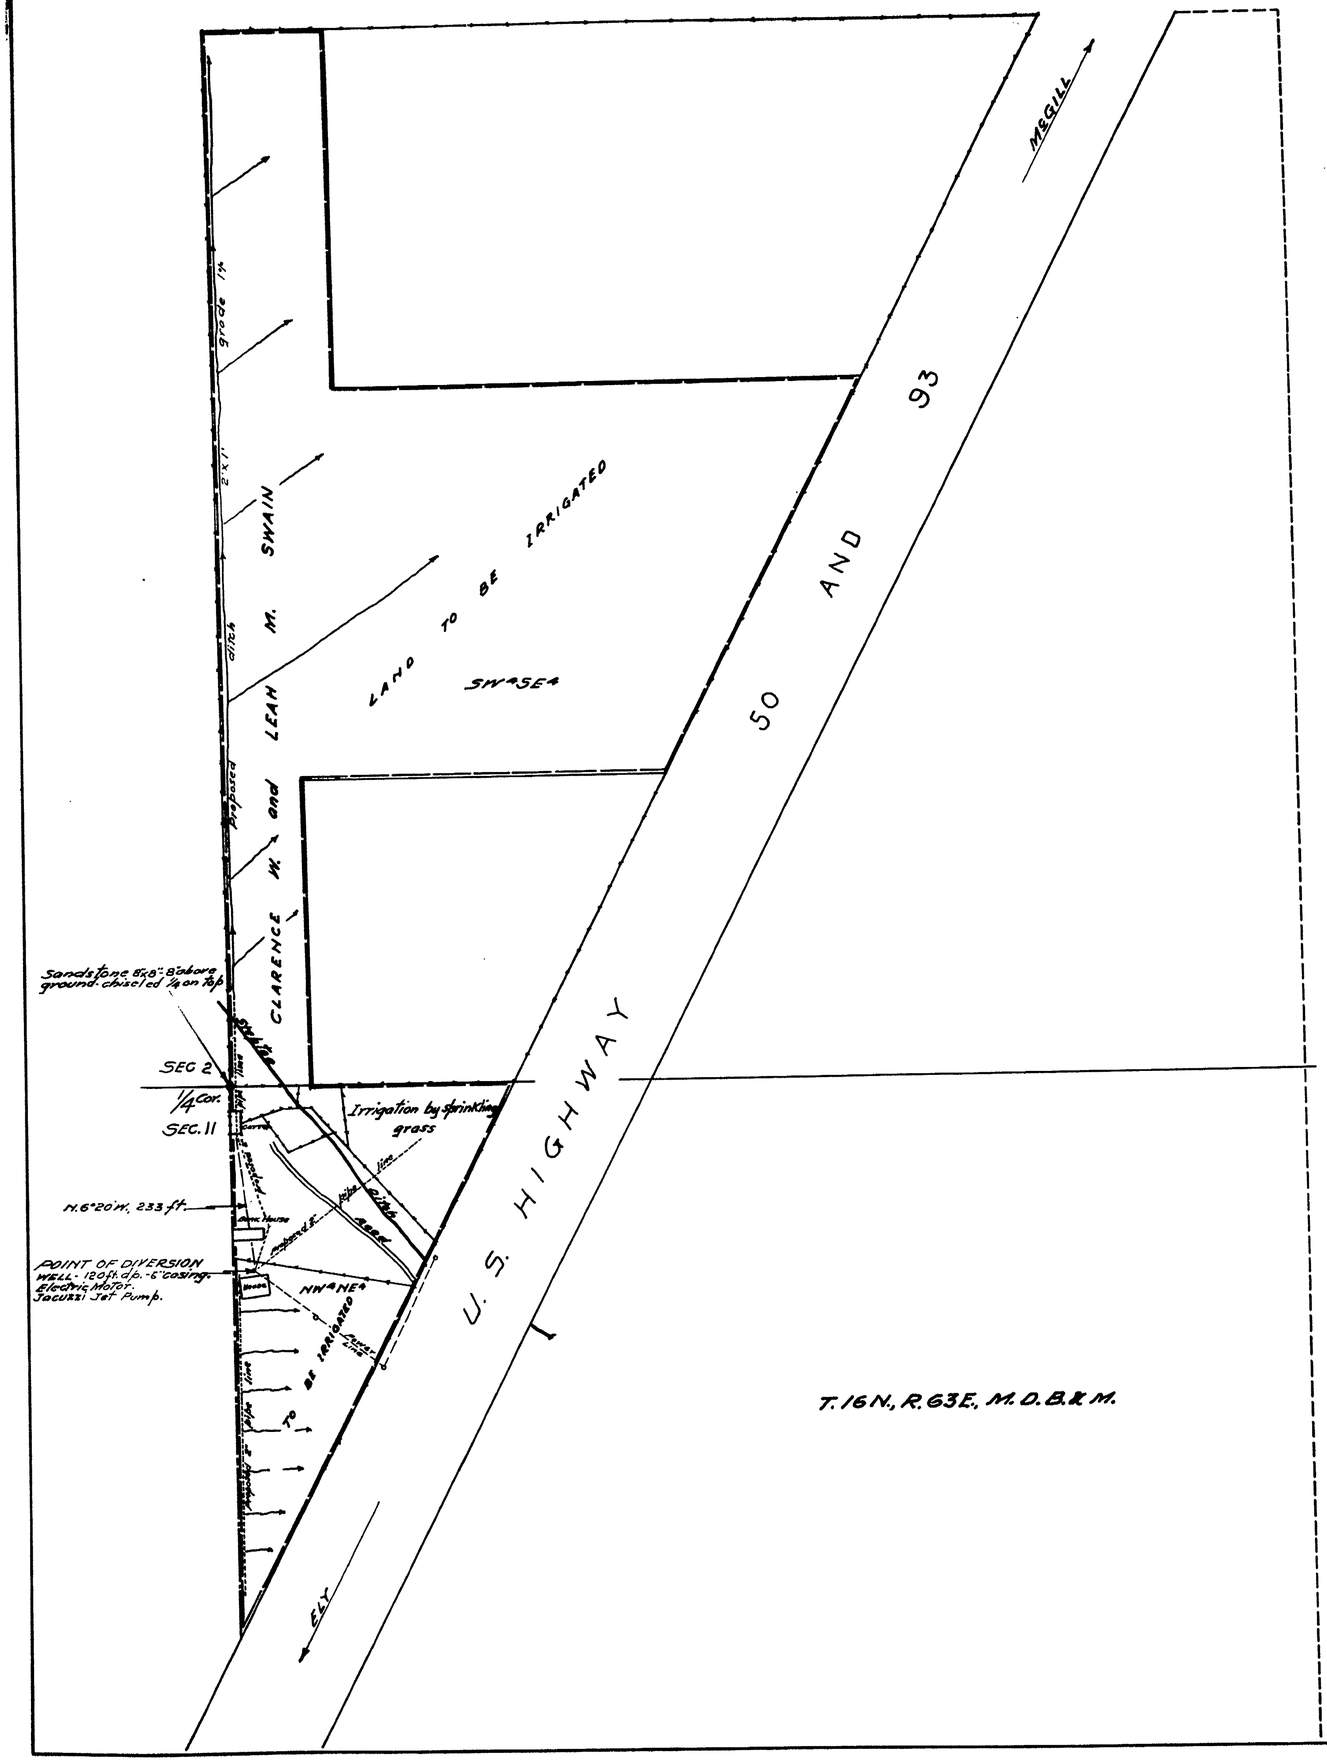

STATE OF NEVADA }
County of White Pine } ss.

I, Robert W. Millard, being first duly sworn, depose and say that this map, consisting of one sheet, has been correctly drawn to the designated scale from field notes of a survey made by me between the 20th and 22nd days of August, 1953; that it truly and correctly represents the proposed location and extent of the works used to divert water from UNDERGROUND SOURCE in White Pine County by CLARENCE W. and LEAH M. SWAIN for irrigation purposes. That the proposed point of diversion, the approximate location and size of the diverting conduits, all reservoirs or basins, the location and names of all other works which will cross or connect with the proposed works, and the boundary of all lands, showing by 40 acre subdivisions the areas proposed to be irrigated, are fully and correctly designated thereon.

State Water Right Surveyor.

Subscribed and sworn to before me this 23rd day of August 1953.

Notary Public in and for White Pine County, Nevada.

My commission expires Dec. 22, 1953.

0' 100' 250' 500'

SCALE 1 IN. = 100 FT.

FILED
Dec. 2, 1953
STATE ENGINEER'S OFFICE

OFFICE STATE ENGINEER
DEC 2 1953
RECEIVED
ANS.

MAP TO ACCOMPANY APPLICATION TO APPROPRIATE WATER FOR IRRIGATION
BY
CLARENCE W. & LEAH M. SWAIN
FROM
UNDERGROUND SOURCE

SURVEYED AUGUST 21, 1953. BY F.W. MILLARD & SON ELY, NEVADA.

15085