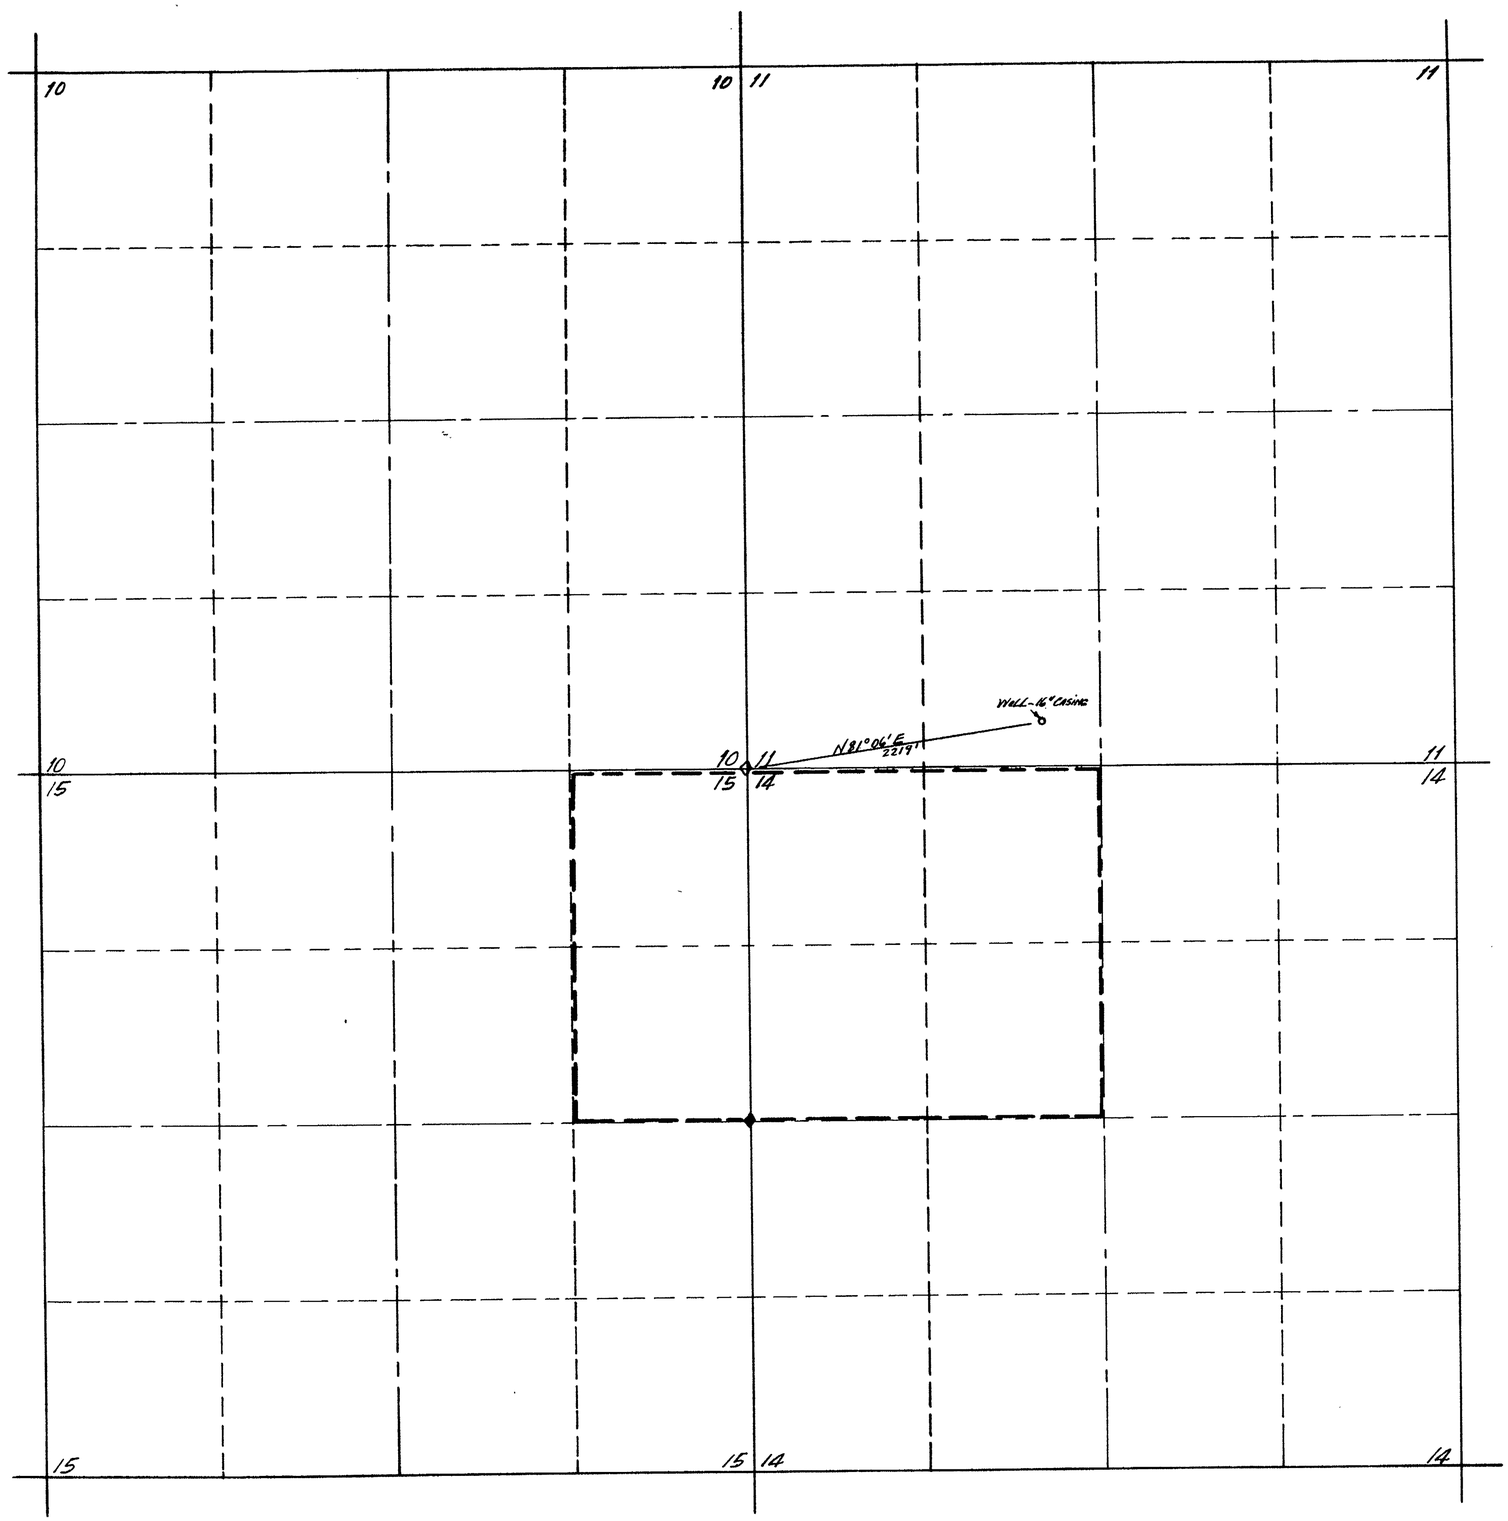


T41N, R28E, M.D.B.+M.

STATE OF NEVADA
COUNTY OF HUMBOLDT } S.S.

I, Richard M. Black, being first duly sworn, depose and say that this map, consisting of one sheet, has been correctly drawn to the designated scale from field notes of a survey made by me 21st day of May and the 23rd day of May, 1953. That it truly and correctly records - shows the location and extent of the works used to divert water from underground in Humboldt County, by The Pine Forest Land and Stock Co. for the purpose of irrigation. That the proposed point of diversion, the approximate location and size of the diverting channel, all reservoirs or basins, the location and names of all other works which will cross or connect with the proposed works, and the boundary of all lands, showing by 40-acre subdivisions the areas proposed to be irrigated, are fully and correctly designated thereon.

Richard M. Black
State Water Right Surveyor

Subscribed and sworn to before me this 27th day of May, 1953.

Eugene A. Calhoun
Notary Public in and for Humboldt County, Nevada

SCALE 1" = 600'

# MAP

TO ACCOMPANY APPLICATION TO APPROPRIATE WATER FOR IRRIGATION FROM UNDERGROUND BY THE PINE FOREST LAND + STOCK CO.

FILED
MAY 29, 1953
STATE ENGINEER'S OFFICE

OFFICE STATE ENGINEER

15089