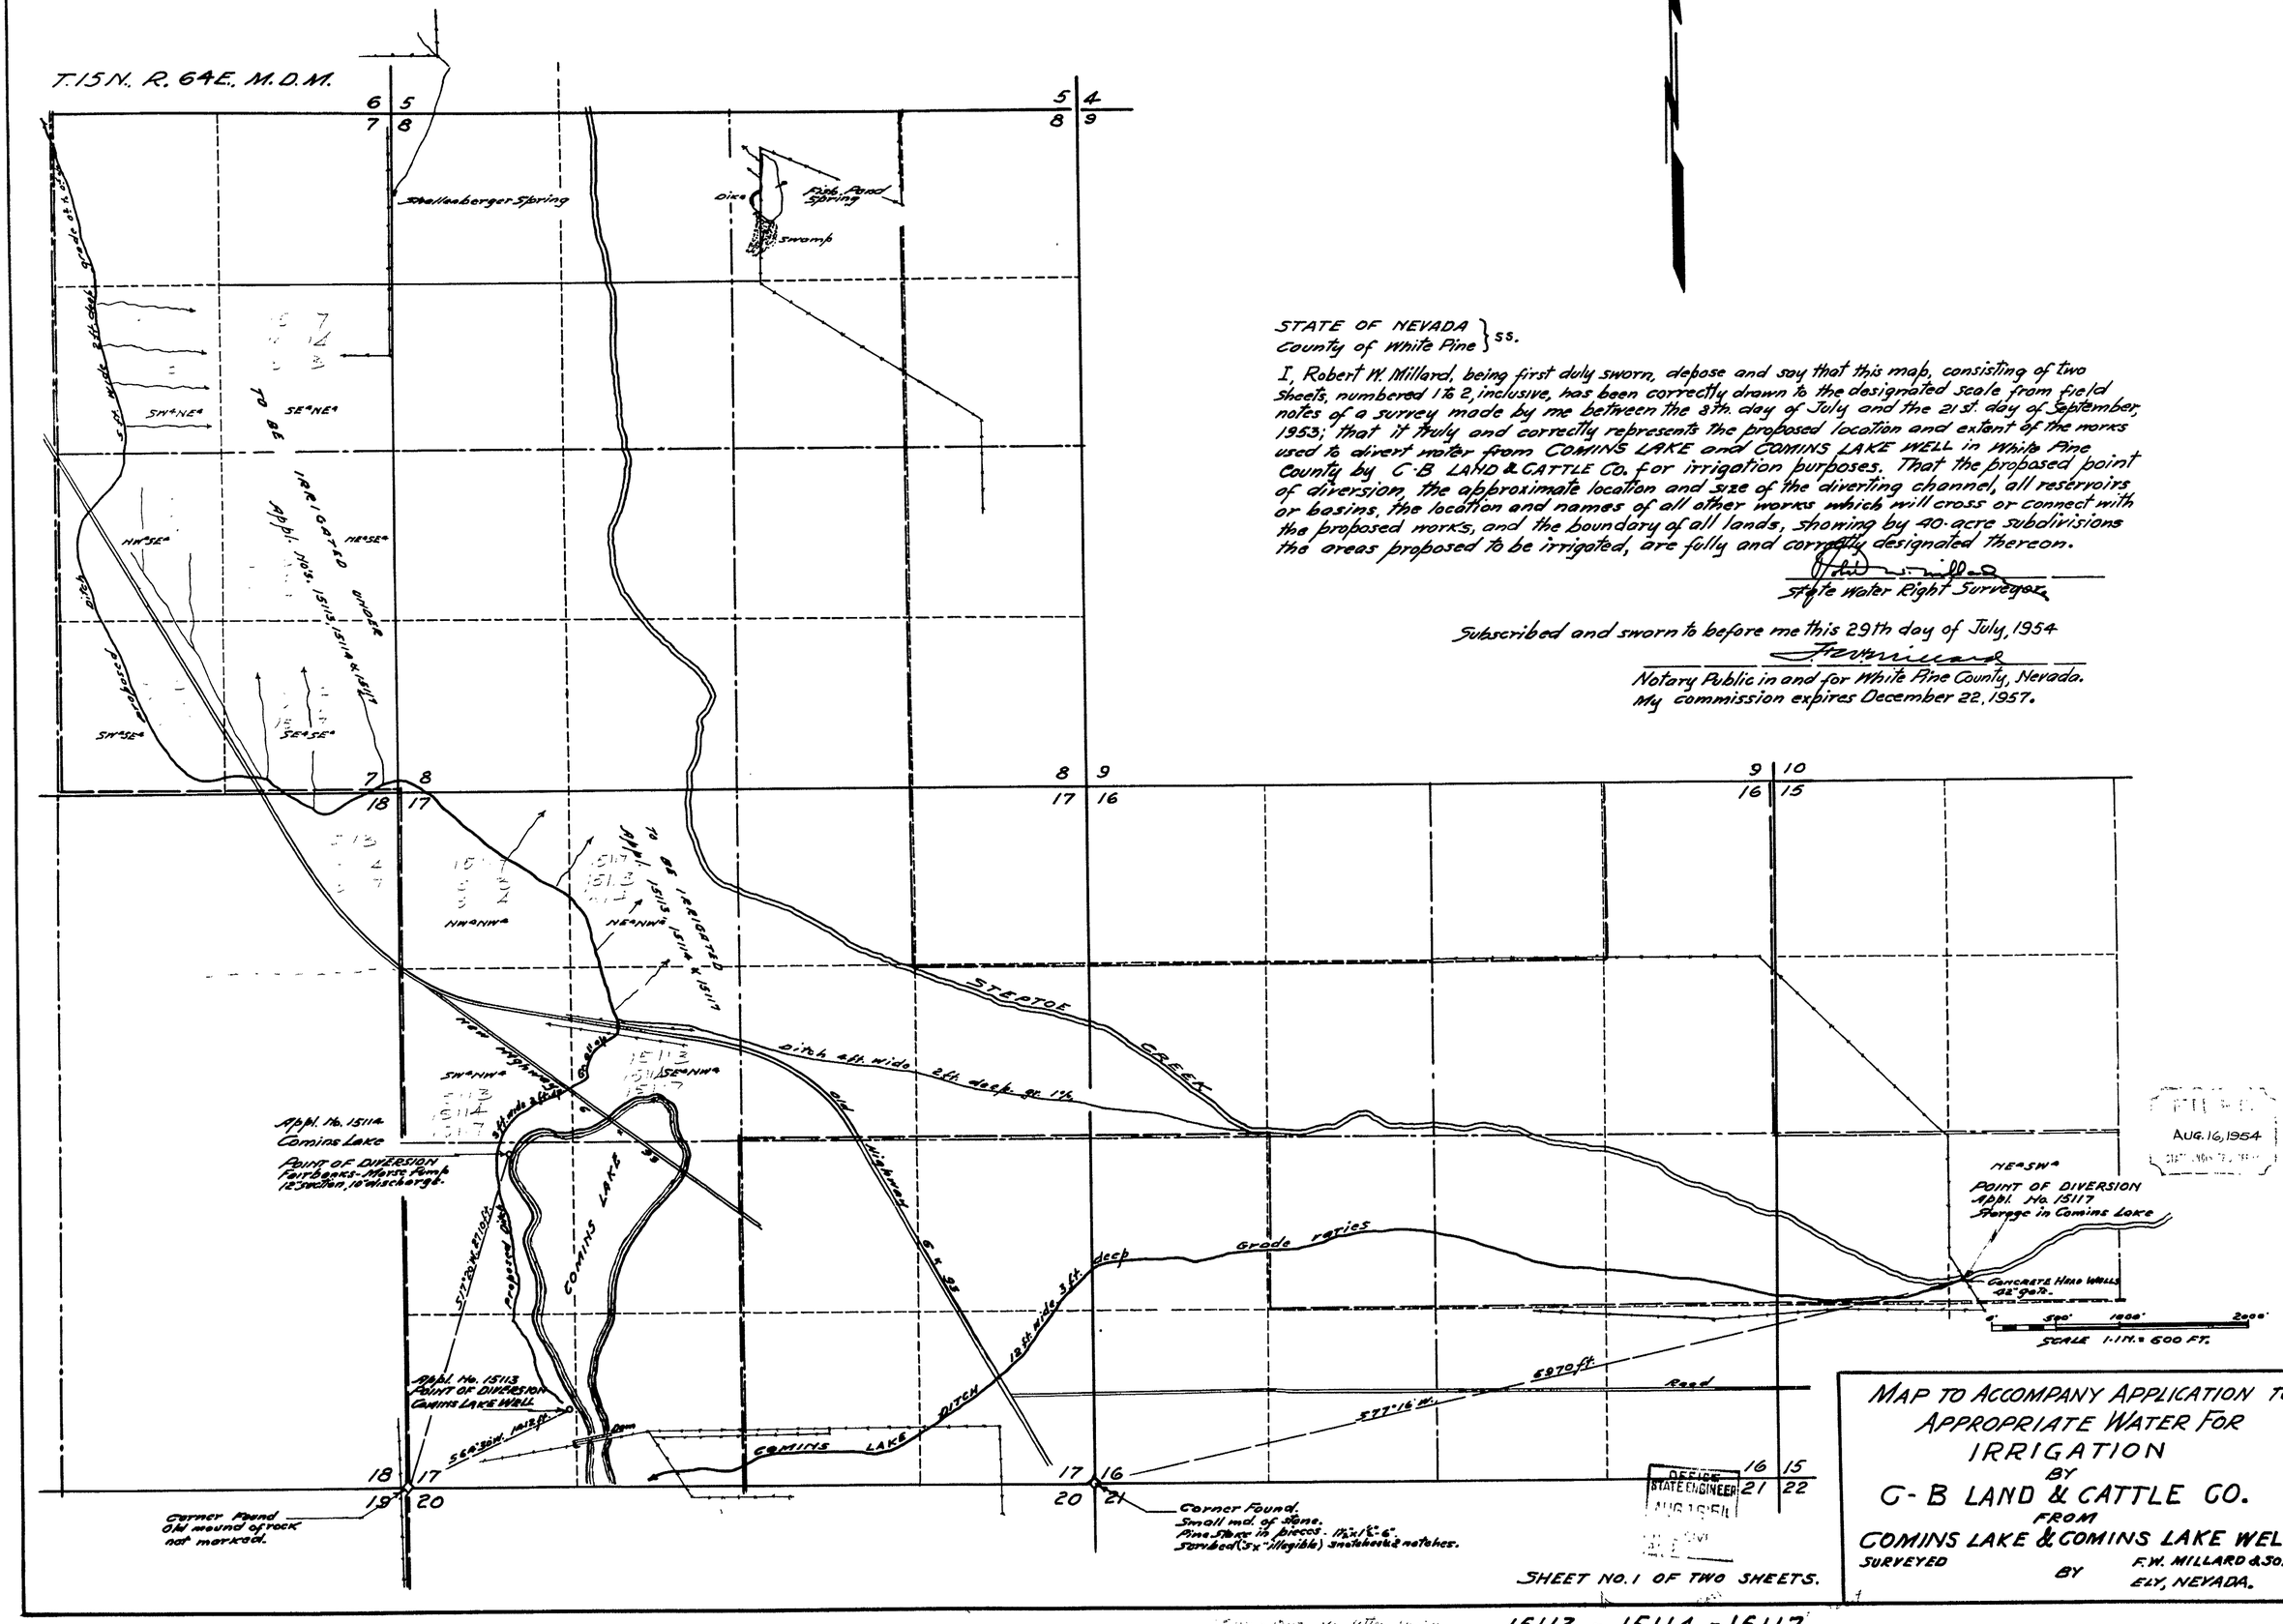

STATE OF NEVADA }
County of White Pine } ss.

I, Robert W. Millard, being first duly sworn, depose and say that this map, consisting of two sheets, numbered 1 to 2, inclusive, has been correctly drawn to the designated scale from field notes of a survey made by me between the 8th. day of July and the 21st. day of September, 1953; that it truly and correctly represents the proposed location and extent of the works used to divert water from COMINS LAKE and COMINS LAKE WELL in White Pine County by C-B LAND & CATTLE CO. for irrigation purposes. That the proposed point of diversion, the approximate location and size of the diverting channel, all reservoirs or basins, the location and names of all other works which will cross or connect with the proposed works, and the boundary of all lands, showing by 40-acre subdivisions the areas proposed to be irrigated, are fully and correctly designated thereon.

Robert W. Millard
State Water Right Surveyor

Subscribed and sworn to before me this 29th day of July, 1954

Frances Millard
Notary Public in and for White Pine County, Nevada.
My commission expires December 22, 1957.

SHEET NO. 1 OF TWO SHEETS.

MAP TO ACCOMPANY APPLICATION TO APPROPRIATE WATER FOR IRRIGATION
BY
C-B LAND & CATTLE CO.
FROM
COMINS LAKE & COMINS LAKE WELL

SURVEYED BY F.W. MILLARD & SON
ELY, NEVADA.

15113 - 15114 - 15117

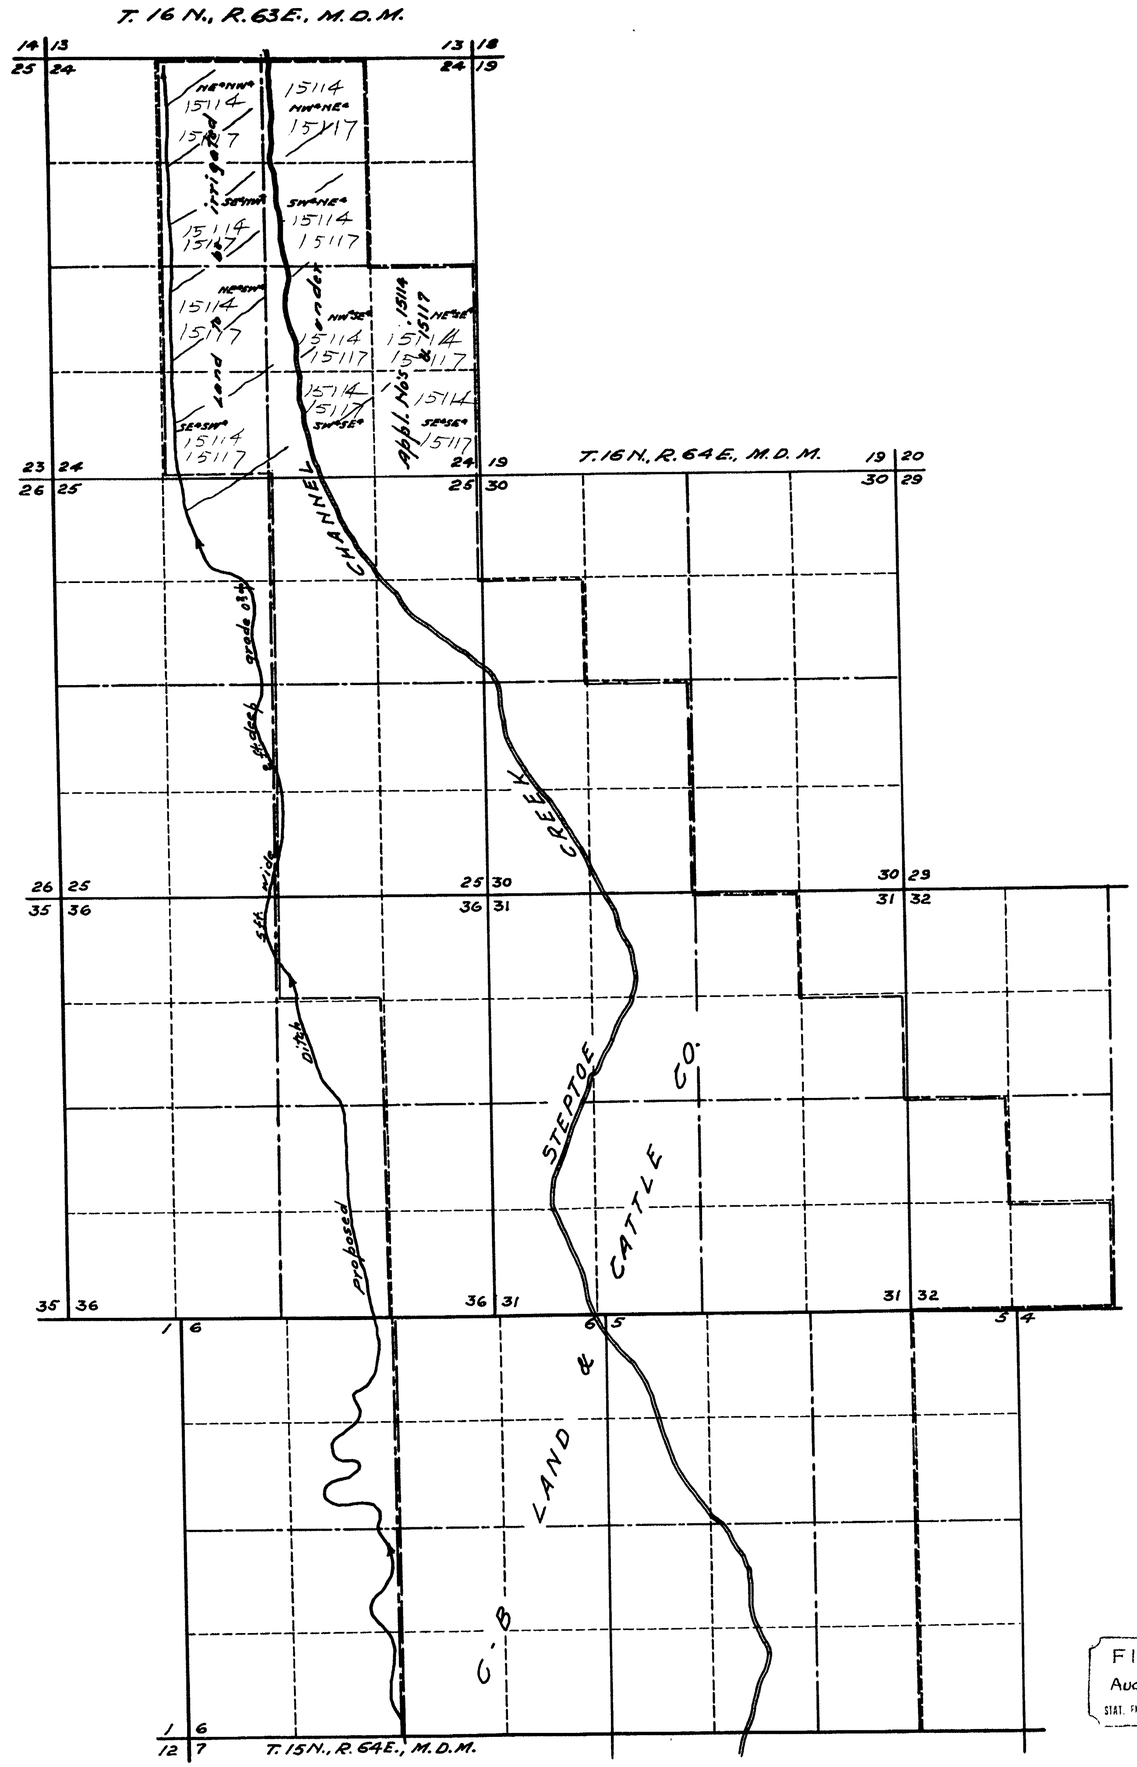

0' 500' 1000' 2000'
SCALE 1-IN. = 1000 FT.

FILED
AUG. 16, 1954
STAT. ENGINEER'S OFFICE

OFFICE STATE ENGINEER
AUG 16 '54
RECEIVED
AM 3.

SHEET NO. 2 OF TWO SHEETS.

MAP TO ACCOMPANY APPLICATION TO APPROPRIATE WATER FOR IRRIGATION BY G-B LAND & CATTLE CO. FROM COMINS LAKE & COMINS LAKE WELL

SURVEYED JULY 9 - SEPT. 30, 1953. BY F.W. MILLARD & SON. ELY, NEVADA.

15113 - 15114 - 15117