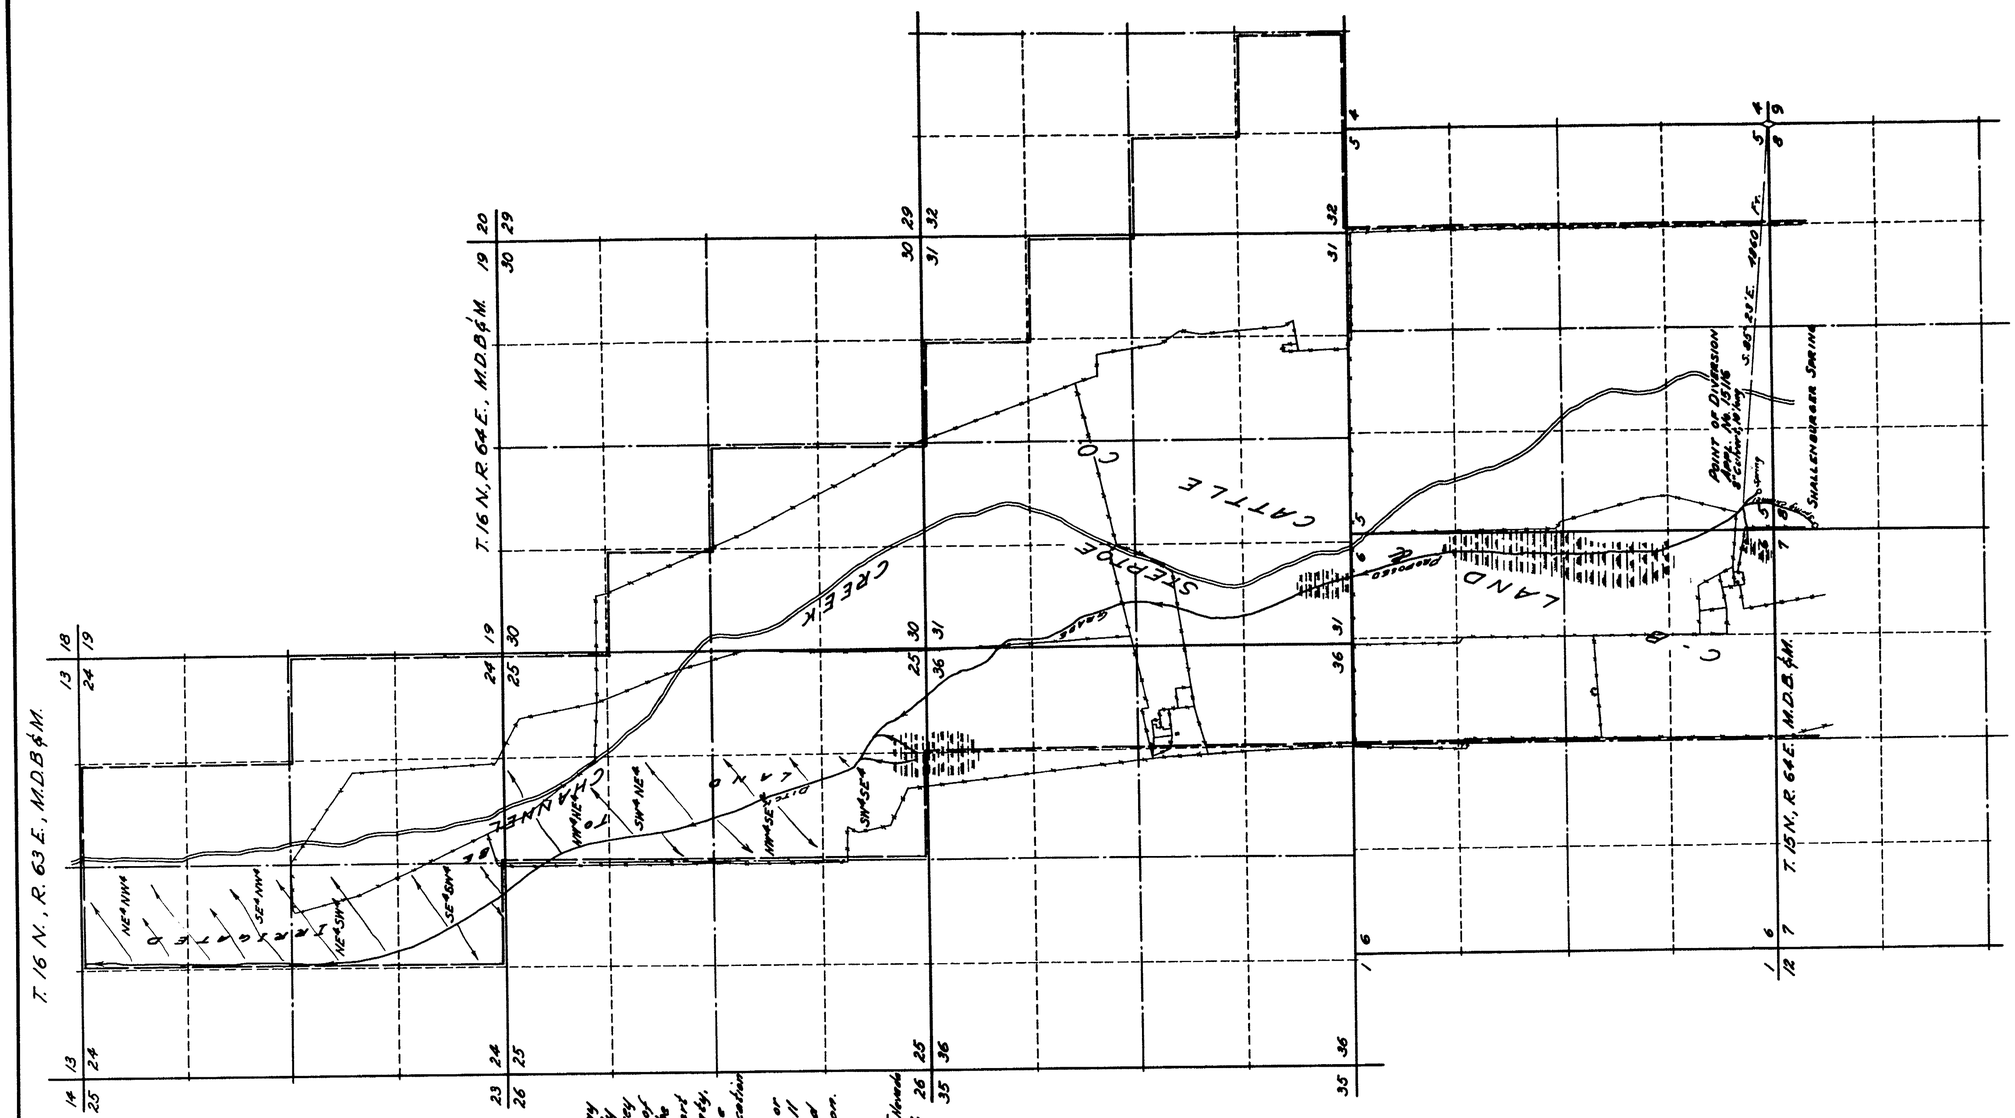

STATE OF NEVADA
County of White Pine } S.S.

I, Robert W. Millard, being first duly sworn, depose and say that this map, consisting of one sheet, has been correctly drawn to the designated scale from field notes of a survey made by me between the 22 day of July, and the 24 day of July, 1954, that it truly and correctly represents the proposed location and extent of the works used to divert water from SHALLENBURGER SPRING, in White Pine County, by C-B LAND & CATTLE CO., for irrigation purposes. That the proposed point of diversion, the approximate size and location of the diverting channel, all reservoirs or basins, the location and names of all other works which will cross or connect with the proposed works, and the boundaries of all lands, showing by 40-acre subdivisions the areas proposed to be irrigated, are fully and correctly designated thereon.

Subscribed and sworn to before me this 14th day of August, 1954.

Robert W. Millard
State Water Right Surveyor

Notary Public in and for White Pine County, Nevada
My commission expires December 22, 1957.

0 1000 2000 3000 4000
SCALE ~ 1 IN = 1000 FT.

FILED
AUG. 16, 1954
STATE ENGINEER'S OFFICE

OFFICE
STATE ENGINEER
AUG 16 54
RECEIVED
ANS.

MAP TO ACCOMPANY APPLICATION TO APPROPRIATE WATER FOR IRRIGATION
BY
C-B LAND & CATTLE CO.
FROM
SHALLENBURGER SPRING

SURVEYED JULY 23, 1954 BY F.W. MILLARD & SON ELY, NEVADA

15116