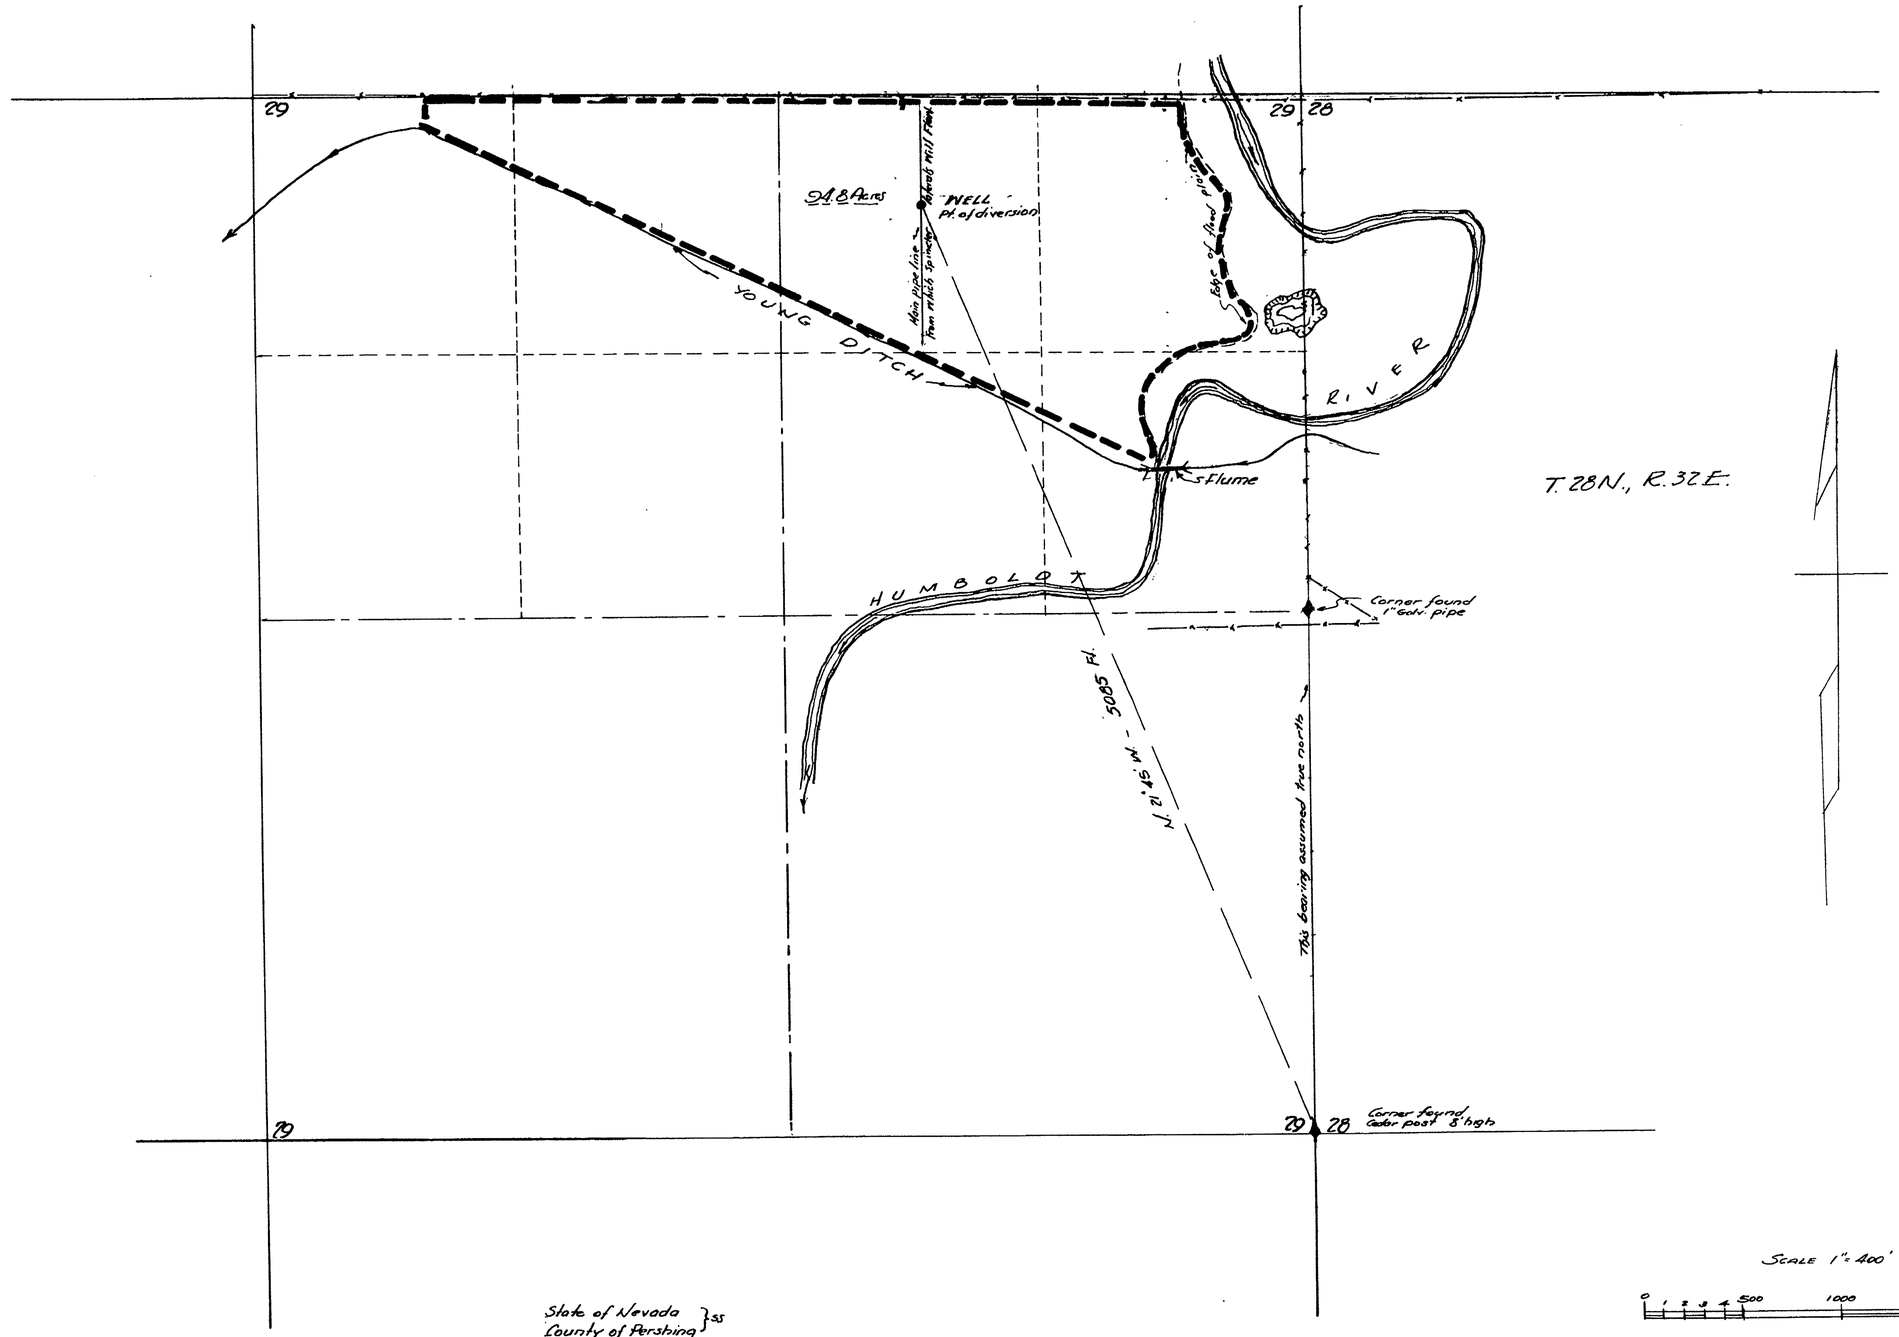

SCALE 1" = 400'

0 1 2 3 4 500 1000 2000

State of Nevada }ss
County of Pershing

I, Robert S. Leighton, being first duly sworn, depose and say that this map is drawn to the designated scale from field notes of a survey made by me on July 1, 1953. That it truly represent the proposed works used by H.T. Brink to divert water from an underground source for irrigation purposes. All other works crossed by, or connected with said system is correctly shown hereon.

Robert S. Leighton
STATE WATER RIGHT SURVEYOR

Subscribed and sworn before me this 8th day of July, 1953

Mary Helen Marenucci
NOTARY PUBLIC IN AND FOR PERSHING COUNTY, NEVADA

FILED
JULY 9, 1953
STATE ENGINEER'S OFFICE

~ MAP TO ACCOMPANY APPLICATION TO APPROPRIATE WATER BY H.T. BRINK FROM AN UNDERGROUND SOURCE FOR IRRIGATION PURPOSES.

15139

15139