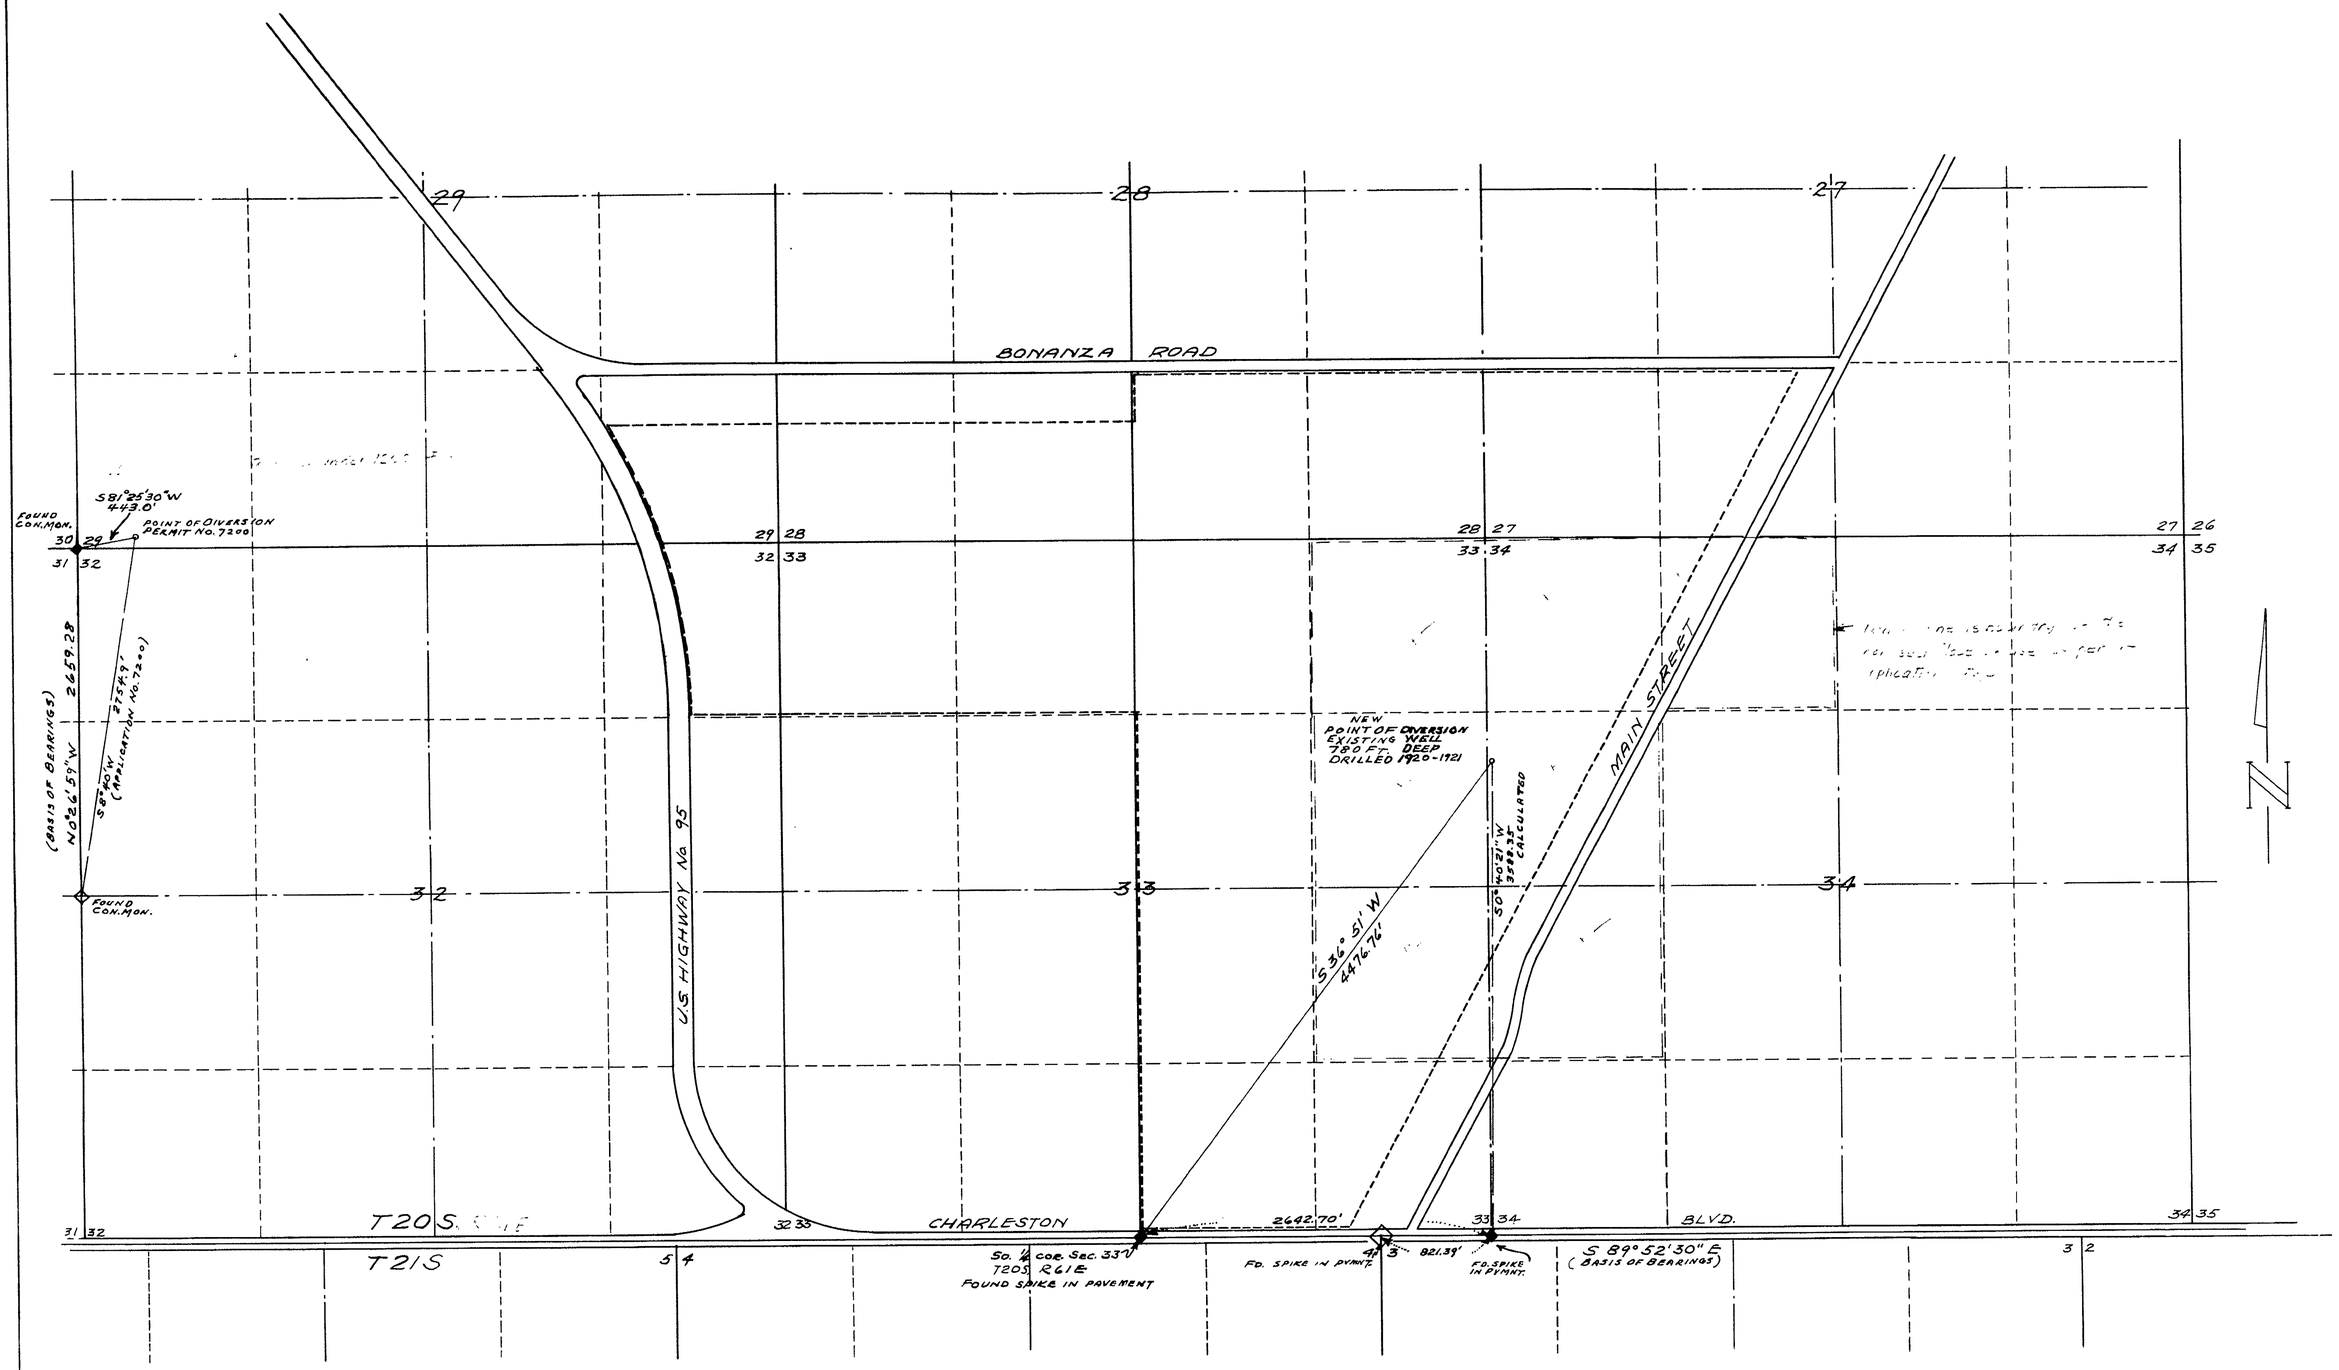

STATE OF NEVADA } S.S.
COUNTY OF CLARK }

I, FRANK D. RATHBUN JR., BEING FIRST DULY SWORN, DEPOSE AND SAY THAT THIS MAP CONSISTING OF ONE SHEET, HAS BEEN CORRECTLY DRAWN TO THE DESIGNATED SCALE FROM FIELD NOTES OF A SURVEY MADE BY ME AND COMPLETED ON THE 21ST DAY OF JULY 1953; THAT IT TRULY AND CORRECTLY REPRESENTS THE PROPOSED LOCATION AND EXTENT OF THE WORKS USED TO DIVERT WATER FROM LAS VEGAS ARTESIAN BASIN, CLARK COUNTY, NEVADA, BY THE LOS ANGELES AND SALT LAKE RAILROAD COMPANY FOR RAILROAD AND DOMESTIC USE; THAT THE POINT OF DIVERSION, THE APPROXIMATE LOCATION AND SIZE OF THE DIVERTING CHANNEL, ALL RESERVOIRS OR BASINS, AND THE LOCATION AND NAMES OF ALL OTHER WORKS WHICH WILL CROSS OR CONNECT WITH THE PROPOSED WORKS ARE FULLY AND CORRECTLY REPRESENTED THEREON.

Frank D. Rathbun Jr.
STATE WATER RIGHT SURVEYOR

SUBSCRIBED AND SWORN TO BEFORE ME THIS 30 DAY OF July 1953

Paul D. Harrington
NOTARY PUBLIC IN AND FOR CLARK COUNTY, NEVADA

MY COMMISSION EXPIRES February 28, 1957

Certificate No. 4880 Issued Mar. 30 1959

FILED
AUG. 5, 1953
STATE ENGINEER'S OFFICE

0 50 100 200 300 500 750 1000 1250 1500 2000 2500
Scale in Feet

CERTIFICATE No. ISSUED

MAP TO ACCOMPANY
APPLICATION TO CHANGE POINT OF
DIVERSION APPLICATION No. 7200
BY
LOS ANGELES & SALT LAKE RAILROAD CO.
FOR
RAILROAD AND DOMESTIC USE
FROM
LAS VEGAS ARTESIAN BASIN
CLARK COUNTY NEVADA.

15140

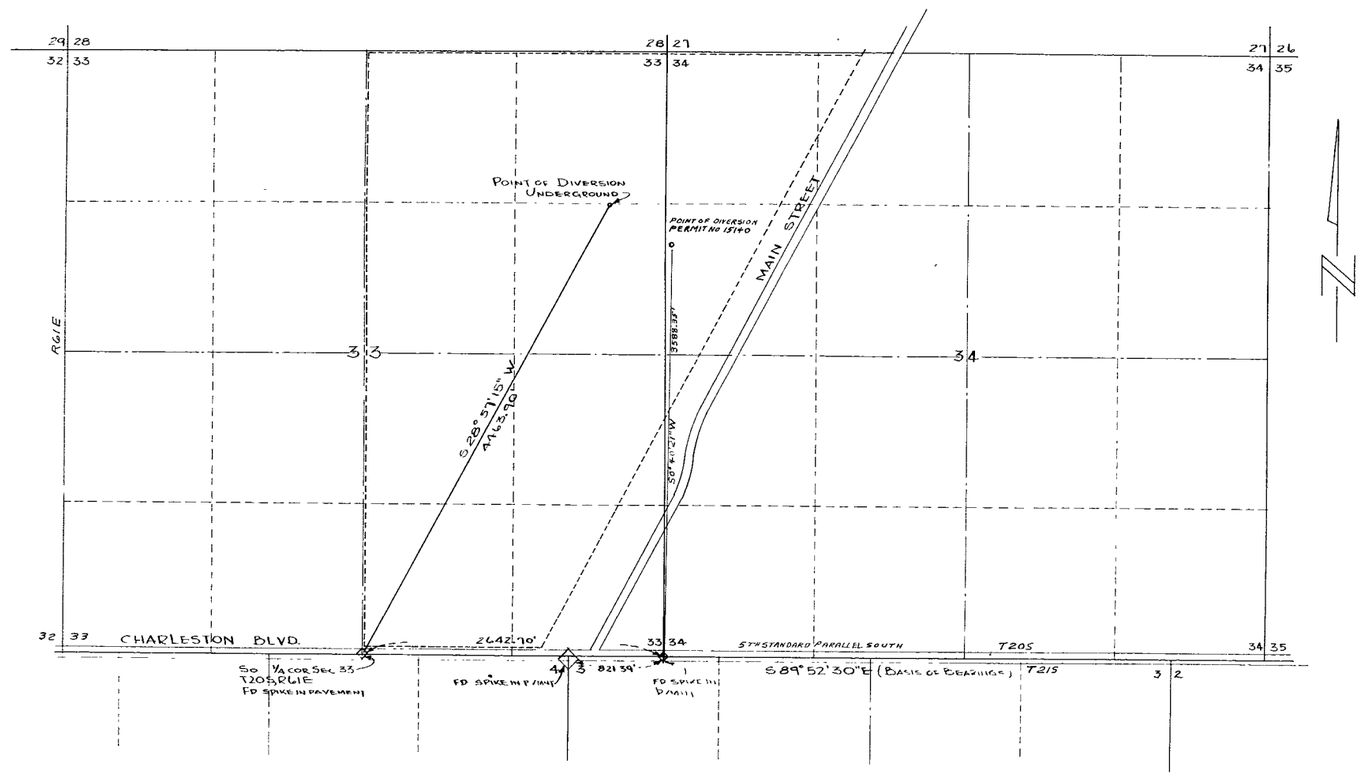

STATE OF NEVADA }
COUNTY OF CLARK } SS.

I, FRANK D RATHBUN JR., BEING FIRST DULY SWORN, DEPOSE AND SAY THAT THIS MAP CONSISTING OF ONE SHEET, HAS BEEN CORRECTLY DRAWN TO THE DESIGNATED SCALE FROM FIELD NOTES OF A SURVEY MADE BY ME AND COMPLETED ON THE 15TH DAY OF JULY 1954; THAT IT TRULY AND CORRECTLY REPRESENTS THE PROPOSED LOCATION AND EXTENT OF THE WORKS USED TO DIVERT WATER FROM LAS VEGAS ARTESIAN BASIN, CLARK COUNTY, NEVADA, BY THE LOS ANGELES AND SALT LAKE RAILROAD CO FOR RAILROAD AND DOMESTIC USE; THAT THE POINT OF DIVERSION, THE APPROXIMATE LOCATION AND SIZE OF THE DIVERTING CHANNEL, ALL RESERVOIRS OR BASINS, AND THE LOCATION AND NAMES OF ALL OTHER WORKS WHICH WILL CROSS OR CONNECT WITH THE WORKS, ARE FULLY AND CORRECTLY REPRESENTED HEREON.

Frank D. Rathbun Jr.
STATE WATER RIGHT SURVEYOR

SUBSCRIBED AND SWORN TO BEFORE ME THIS 23rd DAY OF July 1954

Tom D. Cassady
NOTARY PUBLIC IN AND FOR CLARK COUNTY, NEVADA

MY COMMISSION EXPIRES 3 25 56

MAP TO ACCOMPANY
APPLICATION TO CHANGE POINT OF DIVERSION, APPLICATION No. 15140
BY
LOS ANGELES & SALT LAKE RAILROAD CO.
FOR
RAILROAD AND DOMESTIC USE
FROM
LAS VEGAS ARTESIAN BASIN
CLARK COUNTY, NEVADA.

15140